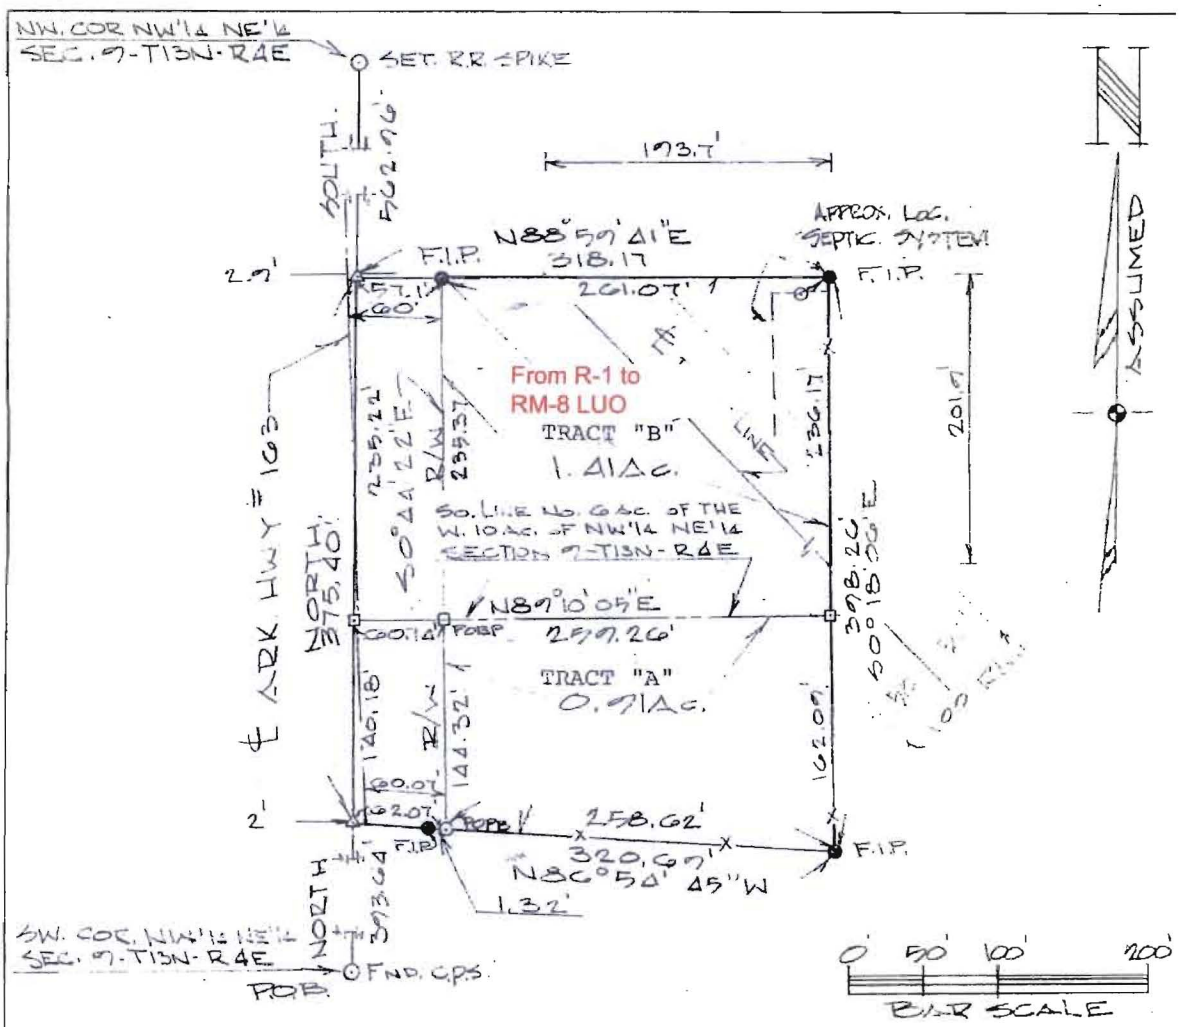

CERTIFICATE OF SURVEY: This is to certify that Haywood, Kenward & Associate Inc., Civil Engineers & Surveyors surveyed in accordance with "Arkansas Minimum Standards for Property Boundary Surveys and Plats , a Part of the NW¼ NE¼ of Section 9, Township 13 North, Range 4 East, being more particularly described as follows:

TRACT "A": Begin at the Southwest Corner of the NW¼ NE¼ of Section 9, Township 13 North, Range 4 East; thence North on the ¼ section line 393.64' ; thence S86°54'45"E 62.07' to the East R/W line of Arkansas Highway No. 163, the point of beginning proper; thence N0°44'22"W along said R/W 144.32' to the South line of the North 6.0 acres of the West 10 acres of the NW¼ NE¼; thence N89°10'05"E 259.26' to an existing Fence line; thence S0°18'06"E with the meanderings of said fence 162.09' to a fence corner; thence N86°54'45"W with themeanderings with a fence Line 258.62' to the point of beginning proper, containing 0.91 acres, more or less.....

TRACT B: Begin at the Southwest corner of the NW¼ NE¼ of Section 9, Township 13 North, Range 4 East; thence North 393.64'; thence S86°54'45"E 62.07' to the East R/W line of Arkansas Highway No.163; thence N0°44'22"W along said R/W line 144.32' to the South line of the North 6.0 acres of the West 10.0 acre of the NW¼ NE¼, the point of beginning proper; thence N0°44'22"W along said said R/W line 235.37'; thence N88°59'41"E 318.17' to a pipe in an existing fence line; thence S0°18'06"E with the meanderings with said fence 236.17'; thence S89°10'05"W 259.26' to the point of beginning proper, containing 1.41 acres, and being subject to a power line easement and Septic system encroachment as shown on the plat hereon...

HAYWOOD, KENWARD & ASSOCIATES, INC.
CIVIL ENGINEERS – SURVEYORS
503 SOUTHWEST DRIVE
JONESBORO, ARKANSAS 72401

TERRY G. PAPE
REGISTERED
LAND SURVEYOR
STATE OF
ARKANSAS
NO. 1215

PLAT OF SURVEY			
PT. NW¼ NE¼ SEC. 9-T13N-R4E	SCALE 1"=100'	DRAWN BY T.B.	REVISED
DR STEVE ABERNATHY TRACT			
DATE 8/17/85	APPROVED BY		DRAWING NUMBER 2-109