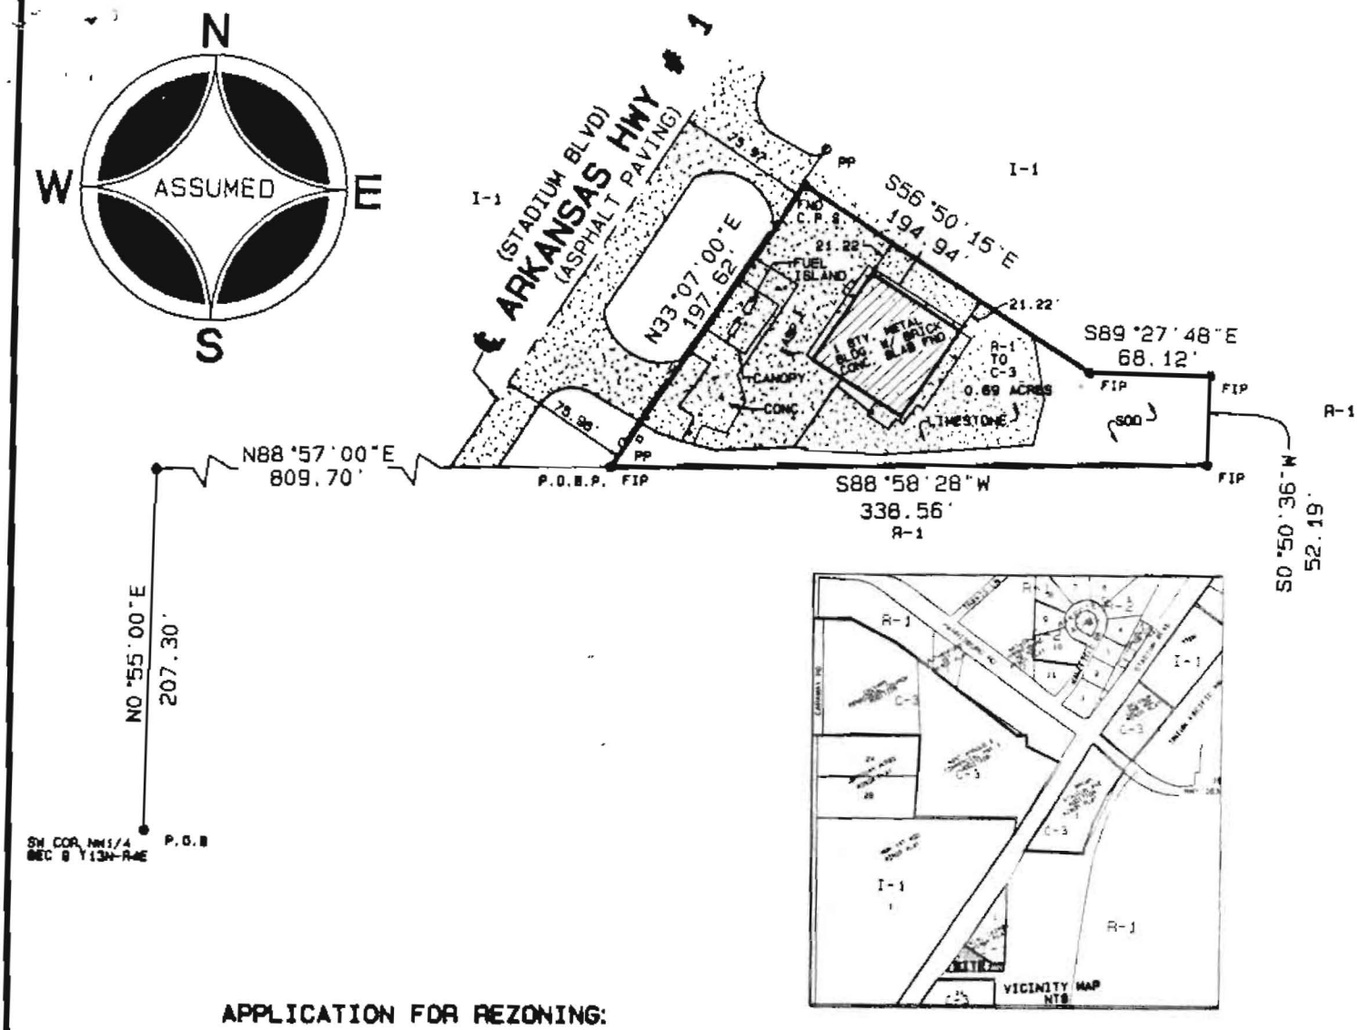

APPLICATION FOR REZONING:

I, WE, BEING THE OWNER\AGENT OF THE FOLLOWING DESCRIBED PARCEL OF LAND DO HEREBY REQUEST THE CITY OF JONESBORO, ARKANSAS TO RE-ZONE SAME FROM **RESIDENTIAL-1 (R-1) TO COMMERCIAL-3 (C-3):**

A PART OF THE NORTHWEST QUARTER OF SECTION 9 TOWNSHIP 13 NORTH, RANGE 4 EAST TO CRAIGHEAD COUNTY, ARKANSAS , BEING MORE PARTICULARLY DESCRIBED AS FOLLOWS: BEGIN AT THE SOUTHWEST CORNER OF THE NORTHWEST QUARTER SECTION 9 TOWNSHIP 13 NORTH 4 EAST; THENCE N0°55'00"E-207.30'; THENCE N88°57'00"E-809.70' TO A POINT IN THE EASTERLY RIGHT OF WAY LINE OF ARKANSAS HIGHWAY #1 THE POINT OF BEGINNING PROPER; THENCE N33°07'00"E ALONG SAID RIGHT OF WAY LINE 197.62'; THENCE S56°50'15"E-194.94'; THENCE S89°27'48"E - 68.12'; THENCE S0°50'36"W-52.19'; THENCE S88°58'28"W - 338.56' TO THE POINT OF BEGINNING PROPER. CONTAINING 0.69 ACRES MORE OR LESS. SUBJECT TO ALL RIGHTS OF WAY AND EASEMENTS OF RECOND.

SIGNED THIS 12TH DAY OF NOVEMBER, 1999, BY:

Karen Howard	Mgr.
NAME	TITLE
NAME	TITLE

0 100 200 300 400

GRAPHIC SCALE 1"=100'

REGISTERED PROFESSIONAL LAND SURVEYOR
STATE OF ARKANSAS
NO. 1040
SIGNATURE
TERRY G. BARE

REZONING APPLICATION

A PART OF THE NORTHWEST QUARTER OF SECTION 9, TOWNSHIP 13 NORTH, RANGE 4 EAST TO CRAIGHEAD COUNTY, ARKANSAS.

HAYWOOD, KENWARD, BARE & ASSOCIATES, INC.

CIVIL ENGINEERING – SURVEYING – PLANNING

3301 E. HIGHLAND DRIVE
JONESBORO, ARKANSAS 72401
TEL 870-932-2019 FAX 870-932-1076

REVISIONS		
DATE	BY	DESCRIPTION

DRAWN BY: R.MATTHEWS	SHEET
DATE: 11/16/99	SCALE: 1"=100'
JOB NO.: 200181	DRAWING NO.: 14-86

CLIENT: GRIFFIN PETROLEUM