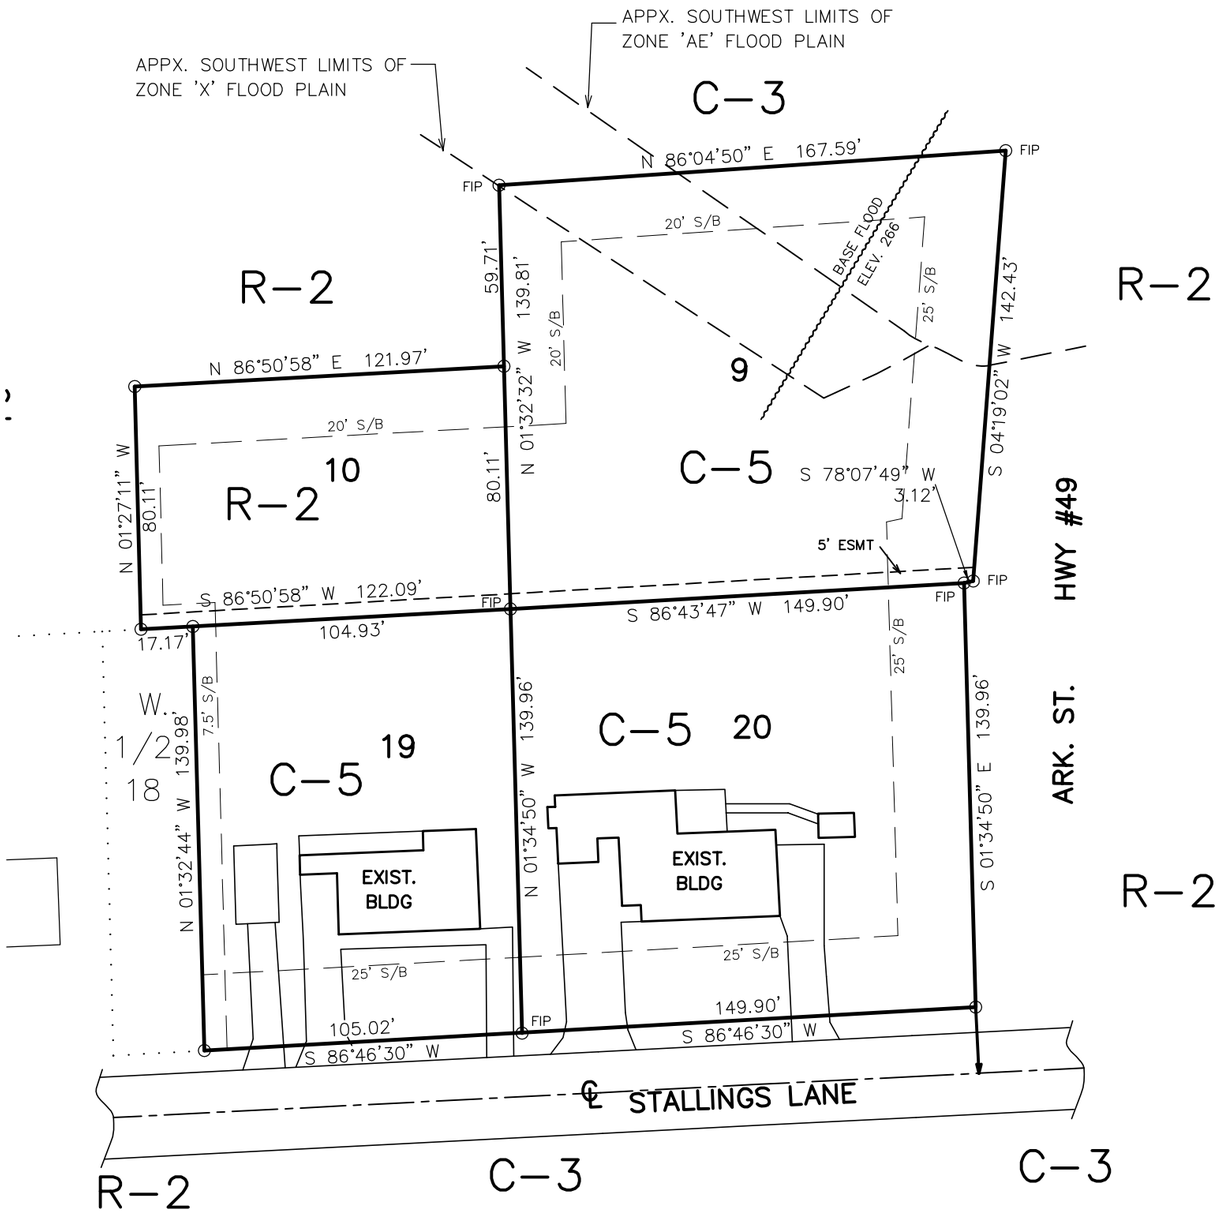

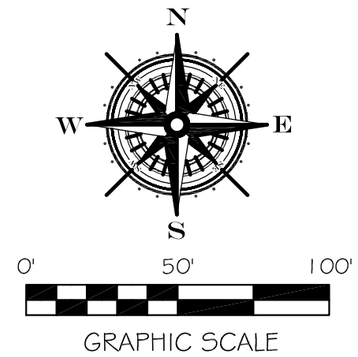

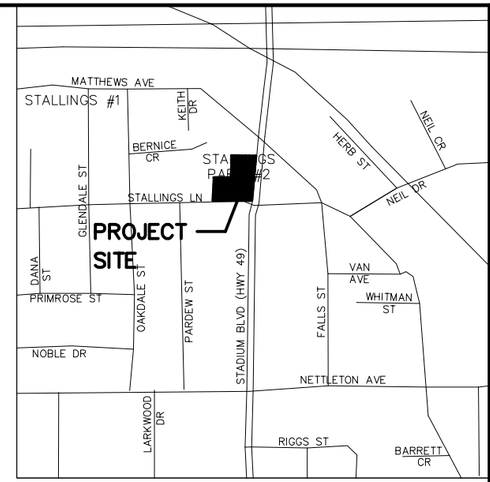

LEGAL DESCRIPTION:

Lots 9 & 20, Block B, Stallings 5th Addition and Lot 19, Block B of Brown Replat of Lots 17, 18, & 19, Block B of Stallings 5th Addition and South 80.11 ft. of Lot 10, Block B, of Stallings 5th Addition, Jonesboro, Arkansas.

LOTS 9, 19, & 20: EXISTING C-5 ZONING - REQUESTED CR-1 ZONING
SOUTH 80.11' LOT 10: EXISTING R-2 ZONING - REQUESTED CR-1 ZONING

CERTIFICATE OF AUTHORIZATION NO
CIVILOGIC
No. 329
ARKANSAS-ENGINEER

REGISTERED
STATE OF ARKANSAS
NO. 1273
SIGNATURE
03-11-14
DATE
GEORGE M. HAMMAN
PROFESSIONAL SURVEYOR

ENGINEERS PLANNERS SURVEYORS

Civilogic

203 Southwest Dr. - Jonesboro, AR - (870)932-7880 - www.civilogic.net

REZONING PLAT
FOR
HERB & SHARON STALLINGS

Drawn By: RE	Checked by: GH		Sheet No. 1 of 1
Date 03-11-14	Scale 1"=50'	Job No. 114030	
Section 21	Township 14N	Range 04E	County CRAIGHEAD

ONLY COPIES WITH VIOLET COLORED SIGNATURE ARE ORIGINAL CIVILOGIC COPIES

© 2014, Civilogic