MARIOTT MINOR PLAT

DESCRIPTION

BEGIN AT THE NORTHEAST CORNER OF THE SOUTHEAST QUARTER OF THE NORTHWEST QUARTER OF SECTION 36, TOWNSHIP 14 NORTH, RANGE 3 EAST, CRAIGHEAD COUNTY, ARKANSAS, THENCE WEST ALONG THE NORTH LINE OF THE SOUTHEAST QUARTER OF THE NORTHWEST QUARTER AFORESAID 183.2 FEET TO THE CENTERLINE OF UNITED STATES HIGHWAY #49, THENCE SOUTH 41°56' WEST ALONG SAID CENTERLINE 57.75 FEET; THENCE THENCE ALONG SAID CENTERLINE SOUTH 41°52' WEST 57.75 FEET; THENCE WEST 126.2 FEET TO THE POINT OF BEGINNING PROPER; THENCE SOUTH 31°38'56" EAST 39.67 FEET; THENCE SOUTH 48°04' WEST 113.47 FEET; THENCE NORTH 21°47' WEST 118.07 FEET; THENCE WEST 107.43 FEET TO THE POINT OF BEGINNING, CONTAINING 0.19 ACRES.

THIS CERTIFICATION IS FOR AND LIMITED TO THE PARTIES SHOWN HEREON.

WE HEREBY CERTIFY THAT WE ARE THE OWNERS OF THE PROPERTY SHOWN AND DESCRIBED HEREON, THAT WE ADOPT THE PLAN OF SUBDIVISION AND DEDICATE PERPETURAL USE OF STREETS AND EASEMENTS AS NOTED.

Jerry Mariott

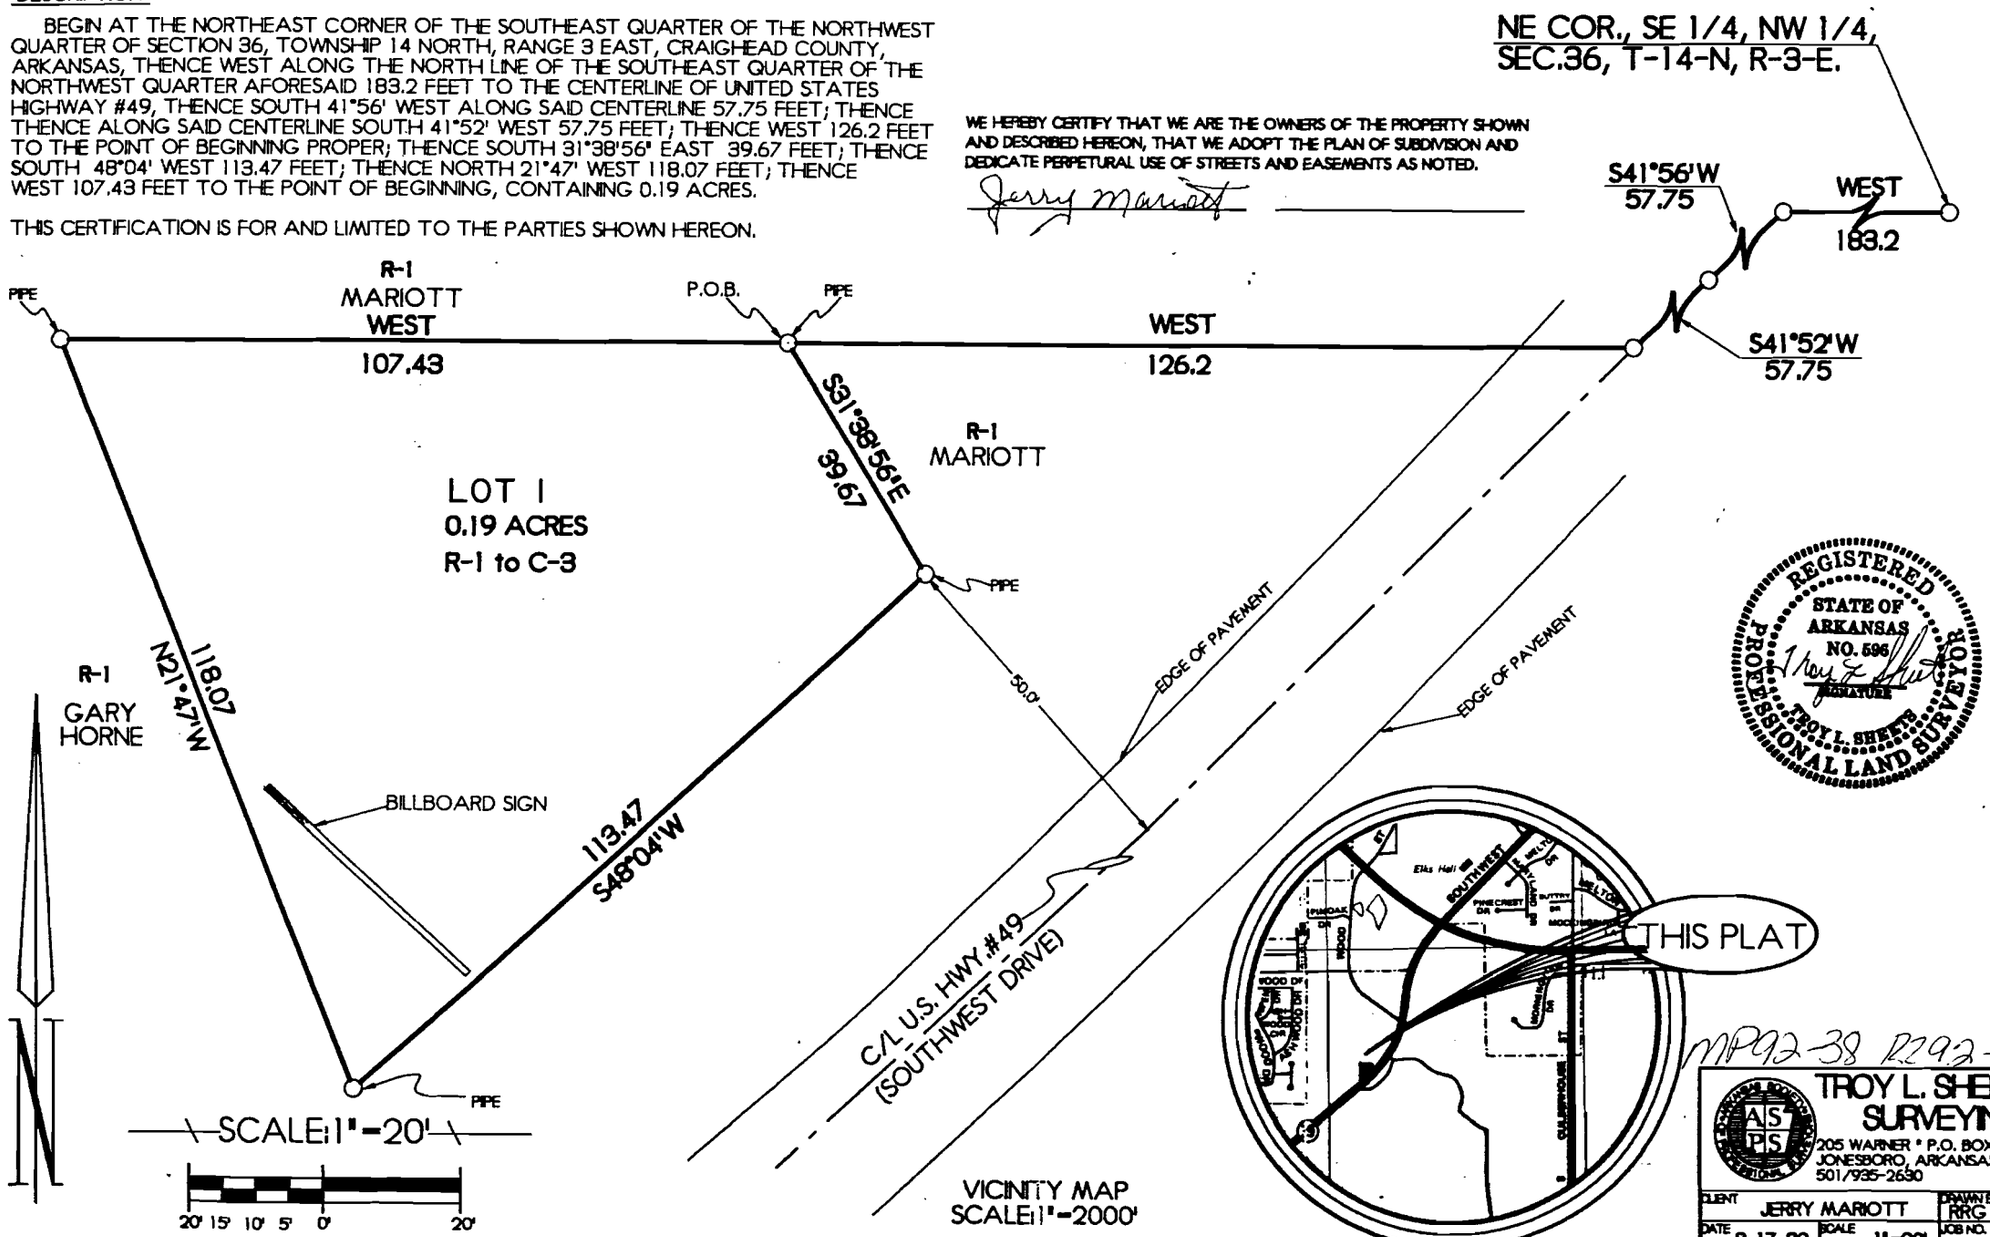

MP92-38 R292-24

TROY L. SHEETS SURVEYING
205 WARNER * P.O. BOX 1672
JONESBORO, ARKANSAS 72403
501/935-2630

CLIENT JERRY MARIOTT		DRAWN BY RRG
DATE 8-17-92	SCALE 1"=20'	JOB NO. 92291