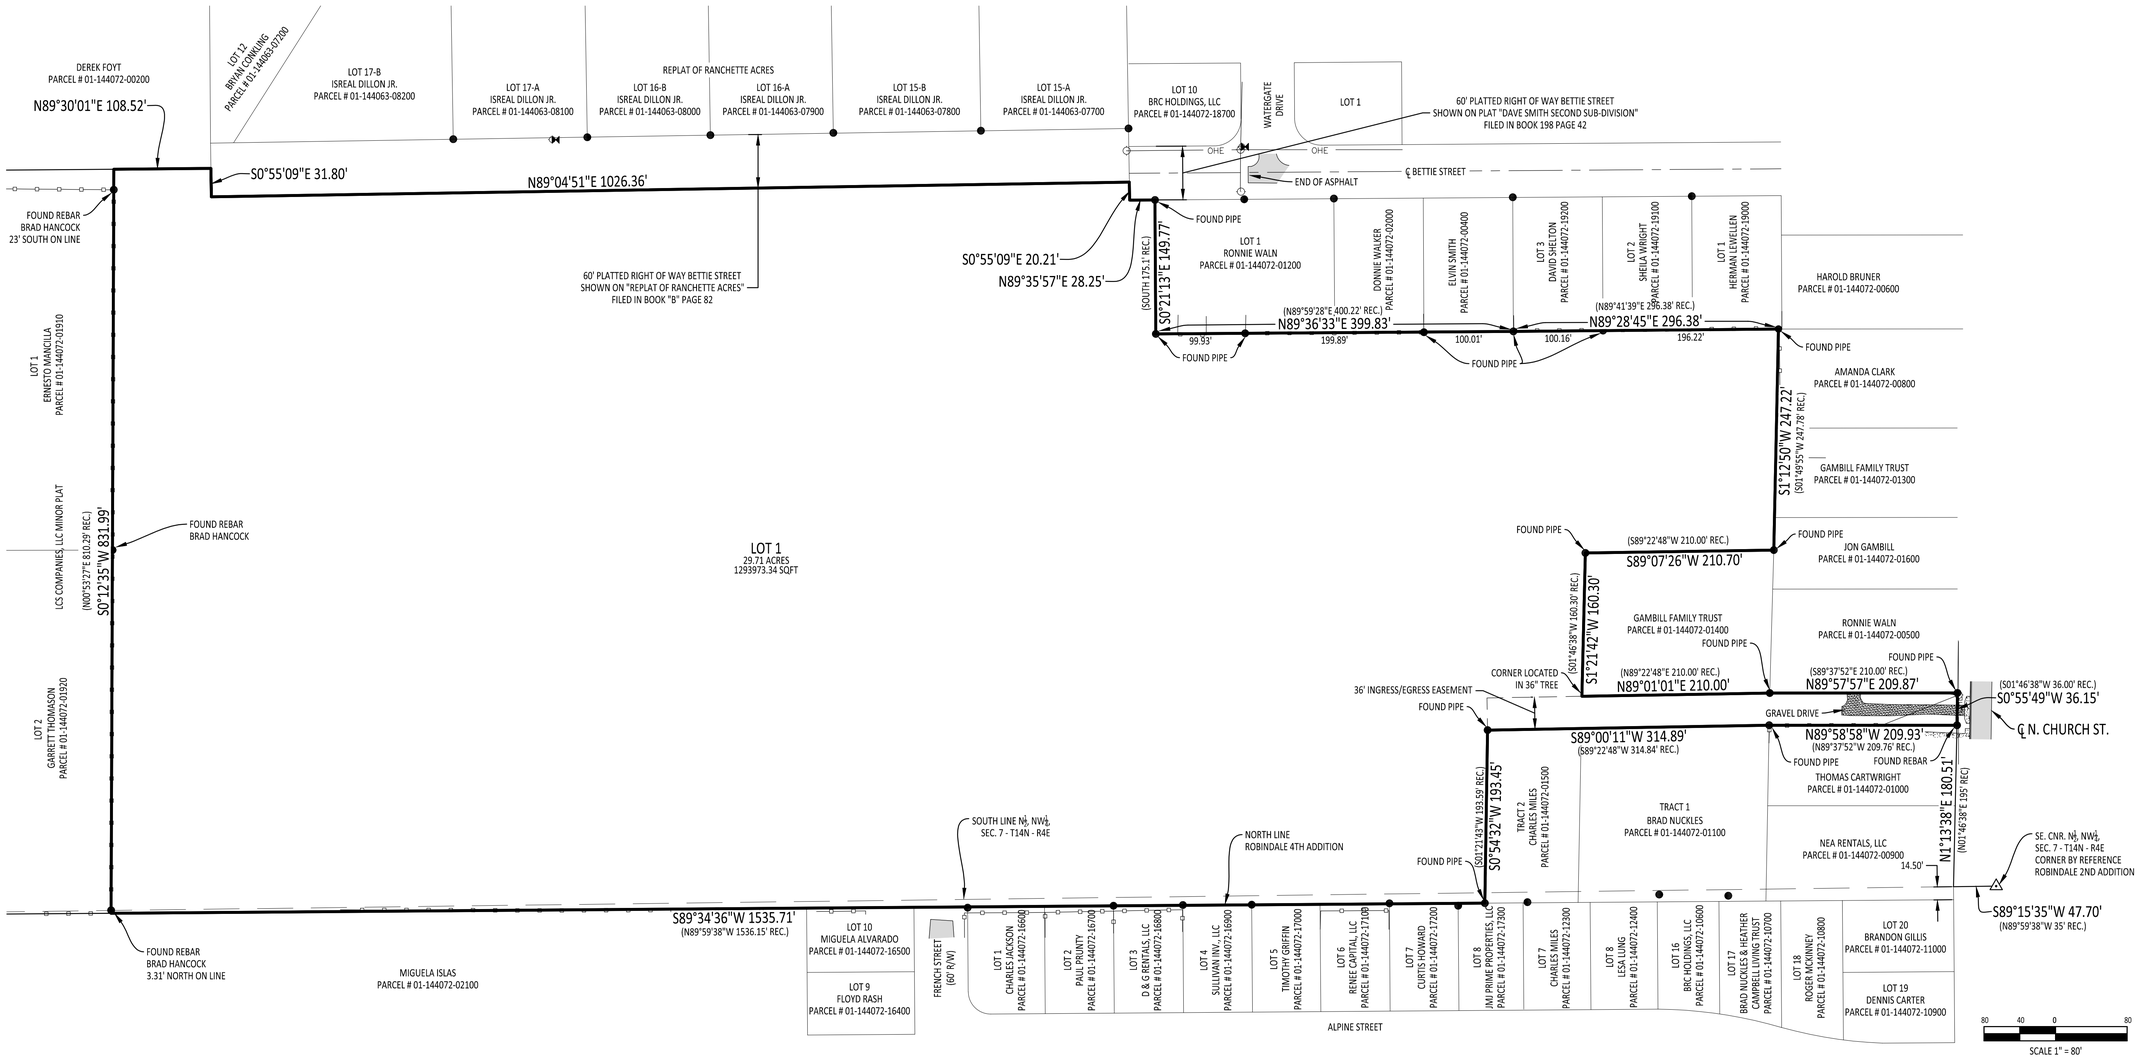
DEREK FOYT
PARCEL # 01-144072-00200
N89°30'01"E 108.52'
LOT 12
BRYAN COMKING
PARCEL # 01-144063-07200
LOT 17-B
ISREAL DILLON JR.
PARCEL # 01-144063-08200
LOT 17-A
ISREAL DILLON JR.
PARCEL # 01-144063-08100
REPLAT OF RANCHETTE ACRES
LOT 16-B
ISREAL DILLON JR.
PARCEL # 01-144063-08000
LOT 16-A
ISREAL DILLON JR.
PARCEL # 01-144063-07900
LOT 15-B
ISREAL DILLON JR.
PARCEL # 01-144063-07800
LOT 15-A
ISREAL DILLON JR.
PARCEL # 01-144063-07700
LOT 10
BRC HOLDINGS, LLC
PARCEL # 01-144072-18700
WATERGATE DRIVE
LOT 1
60' PLATTED RIGHT OF WAY BETTIE STREET
SHOWN ON PLAT "DAVE SMITH SECOND SUB-DIVISION"
FILED IN BOOK 198 PAGE 42
OHE
OHE
S0°55'09"E 31.80'
N89°04'51"E 1026.36'
END OF ASPHALT
℄ BETTIE STREET
FOUND REBAR
BRAD HANCOCK
23' SOUTH ON LINE
FOUND PIPE
S0°55'09"E 20.21'
N89°35'57"E 28.25'
60' PLATTED RIGHT OF WAY BETTIE STREET
SHOWN ON "REPLAT OF RANCHETTE ACRES"
FILED IN BOOK "B" PAGE 82
(SOUTH 175.1' REC.)
S0°21'13"E 149.77'
LOT 1
RONNIE WALN
PARCEL # 01-144072-01200
DONNIE WALKER
PARCEL # 01-144072-02000
ELVIN SMITH
PARCEL # 01-144072-00400
LOT 3
DAVID SHELTON
PARCEL # 01-144072-19200
LOT 2
SHEILA WRIGHT
PARCEL # 01-144072-19100
LOT 1
HERMAN LEWELLEN
PARCEL # 01-144072-19000
HAROLD BRUNER
PARCEL # 01-144072-00600
(N89°59'28"E 400.22' REC.)
N89°36'33"E 399.83'
(N89°41'39"E 296.38' REC.)
N89°28'45"E 296.38'
99.93'
199.89'
100.01'
100.16'
196.22'
FOUND PIPE
FOUND PIPE
FOUND PIPE
AMANDA CLARK
PARCEL # 01-144072-00800
S1°12'50"W 247.22'
(S01°49'55"W 247.78' REC.)
GAMBILL FAMILY TRUST
PARCEL # 01-144072-01300
LOT 1
ERNESTO MANCILLA
PARCEL # 01-144072-01910
LCS COMPANIES, LLC MINOR PLAT
(N00°53'27"E 810.29' REC.)
S0°12'35"W 831.99'
FOUND REBAR
BRAD HANCOCK
LOT 1
29.71 ACRES
1293973.34 SQFT
FOUND PIPE
(S89°22'48"W 210.00' REC.)
S89°07'26"W 210.70'
FOUND PIPE
JON GAMBILL
PARCEL # 01-144072-01600
(S01°46'38"W 160.30' REC.)
S1°21'42"W 160.30'
GAMBILL FAMILY TRUST
PARCEL # 01-144072-01400
FOUND PIPE
RONNIE WALN
PARCEL # 01-144072-00500
FOUND PIPE
CORNER LOCATED
IN 36" TREE
(N89°22'48"E 210.00' REC.)
N89°01'01"E 210.00'
(S89°37'52"E 210.00' REC.)
N89°57'57"E 209.87'
(S01°46'38"W 36.00' REC.)
S0°55'49"W 36.15'
36' INGRESS/EGRESS EASEMENT
FOUND PIPE
GRAVEL DRIVE
℄ N. CHURCH ST.
S89°00'11"W 314.89'
(S89°22'48"W 314.84' REC.)
N89°58'58"W 209.93'
(N89°37'52"W 209.76' REC.)
FOUND PIPE
FOUND REBAR
THOMAS CARTWRIGHT
PARCEL # 01-144072-01000
LOT 2
GARRETT THOMASON
PARCEL # 01-144072-01920
SOUTH LINE N½, NW¼,
SEC. 7 - T14N - R4E
NORTH LINE
ROBINDALE 4TH ADDITION
(S01°21'43"W 193.59' REC.)
S0°54'32"W 193.45'
FOUND PIPE
TRACT 2
CHARLES MILES
PARCEL # 01-144072-01500
TRACT 1
BRAD NUCKLES
PARCEL # 01-144072-01100
NEA RENTALS, LLC
PARCEL # 01-144072-00900
14.50'
N1°13'38"E 180.51'
(N01°46'38"E 195' REC.)
SE. CNR. N½, NW¼,
SEC. 7 - T14N - R4E
CORNER BY REFERENCE
ROBINDALE 2ND ADDITION
S89°34'36"W 1535.71'
(N89°59'38"W 1536.15' REC.)
S89°15'35"W 47.70'
(N89°59'38"W 35' REC.)
FOUND REBAR
BRAD HANCOCK
3.31' NORTH ON LINE
MIGUELA ISLAS
PARCEL # 01-144072-02100
LOT 10
MIGUELA ALVARADO
PARCEL # 01-144072-16500
LOT 9
FLOYD RASH
PARCEL # 01-144072-16400
FRENCH STREET
(60' R/W)
LOT 1
CHARLES JACKSON
PARCEL # 01-144072-16600
LOT 2
PAUL PRUNTY
PARCEL # 01-144072-16700
LOT 3
D & G RENTALS, LLC
PARCEL # 01-144072-16800
LOT 4
SULLIVAN INV., LLC
PARCEL # 01-144072-16900
LOT 5
TIMOTHY GRIFFIN
PARCEL # 01-144072-17000
LOT 6
RENEE CAPITAL, LLC
PARCEL # 01-144072-17100
LOT 7
CURTIS HOWARD
PARCEL # 01-144072-17200
LOT 8
JMJ PRIME PROPERTIES, LLC
PARCEL # 01-144072-17300
LOT 7
CHARLES MILES
PARCEL # 01-144072-12300
LOT 8
LESA LUNG
PARCEL # 01-144072-12400
LOT 16
BRC HOLDINGS, LLC
PARCEL # 01-144072-10600
LOT 17
BRAD NUCKLES & HEATHER
CAMPBELL LIVING TRUST
PARCEL # 01-144072-10700
LOT 18
ROGER & KIM CANNEY
PARCEL # 01-144072-10800
LOT 20
BRANDON GILLIS
PARCEL # 01-144072-11000
LOT 19
DENNIS CARTER
PARCEL # 01-144072-10900
ALPINE STREET
80 40 0 80
SCALE 1" = 80'