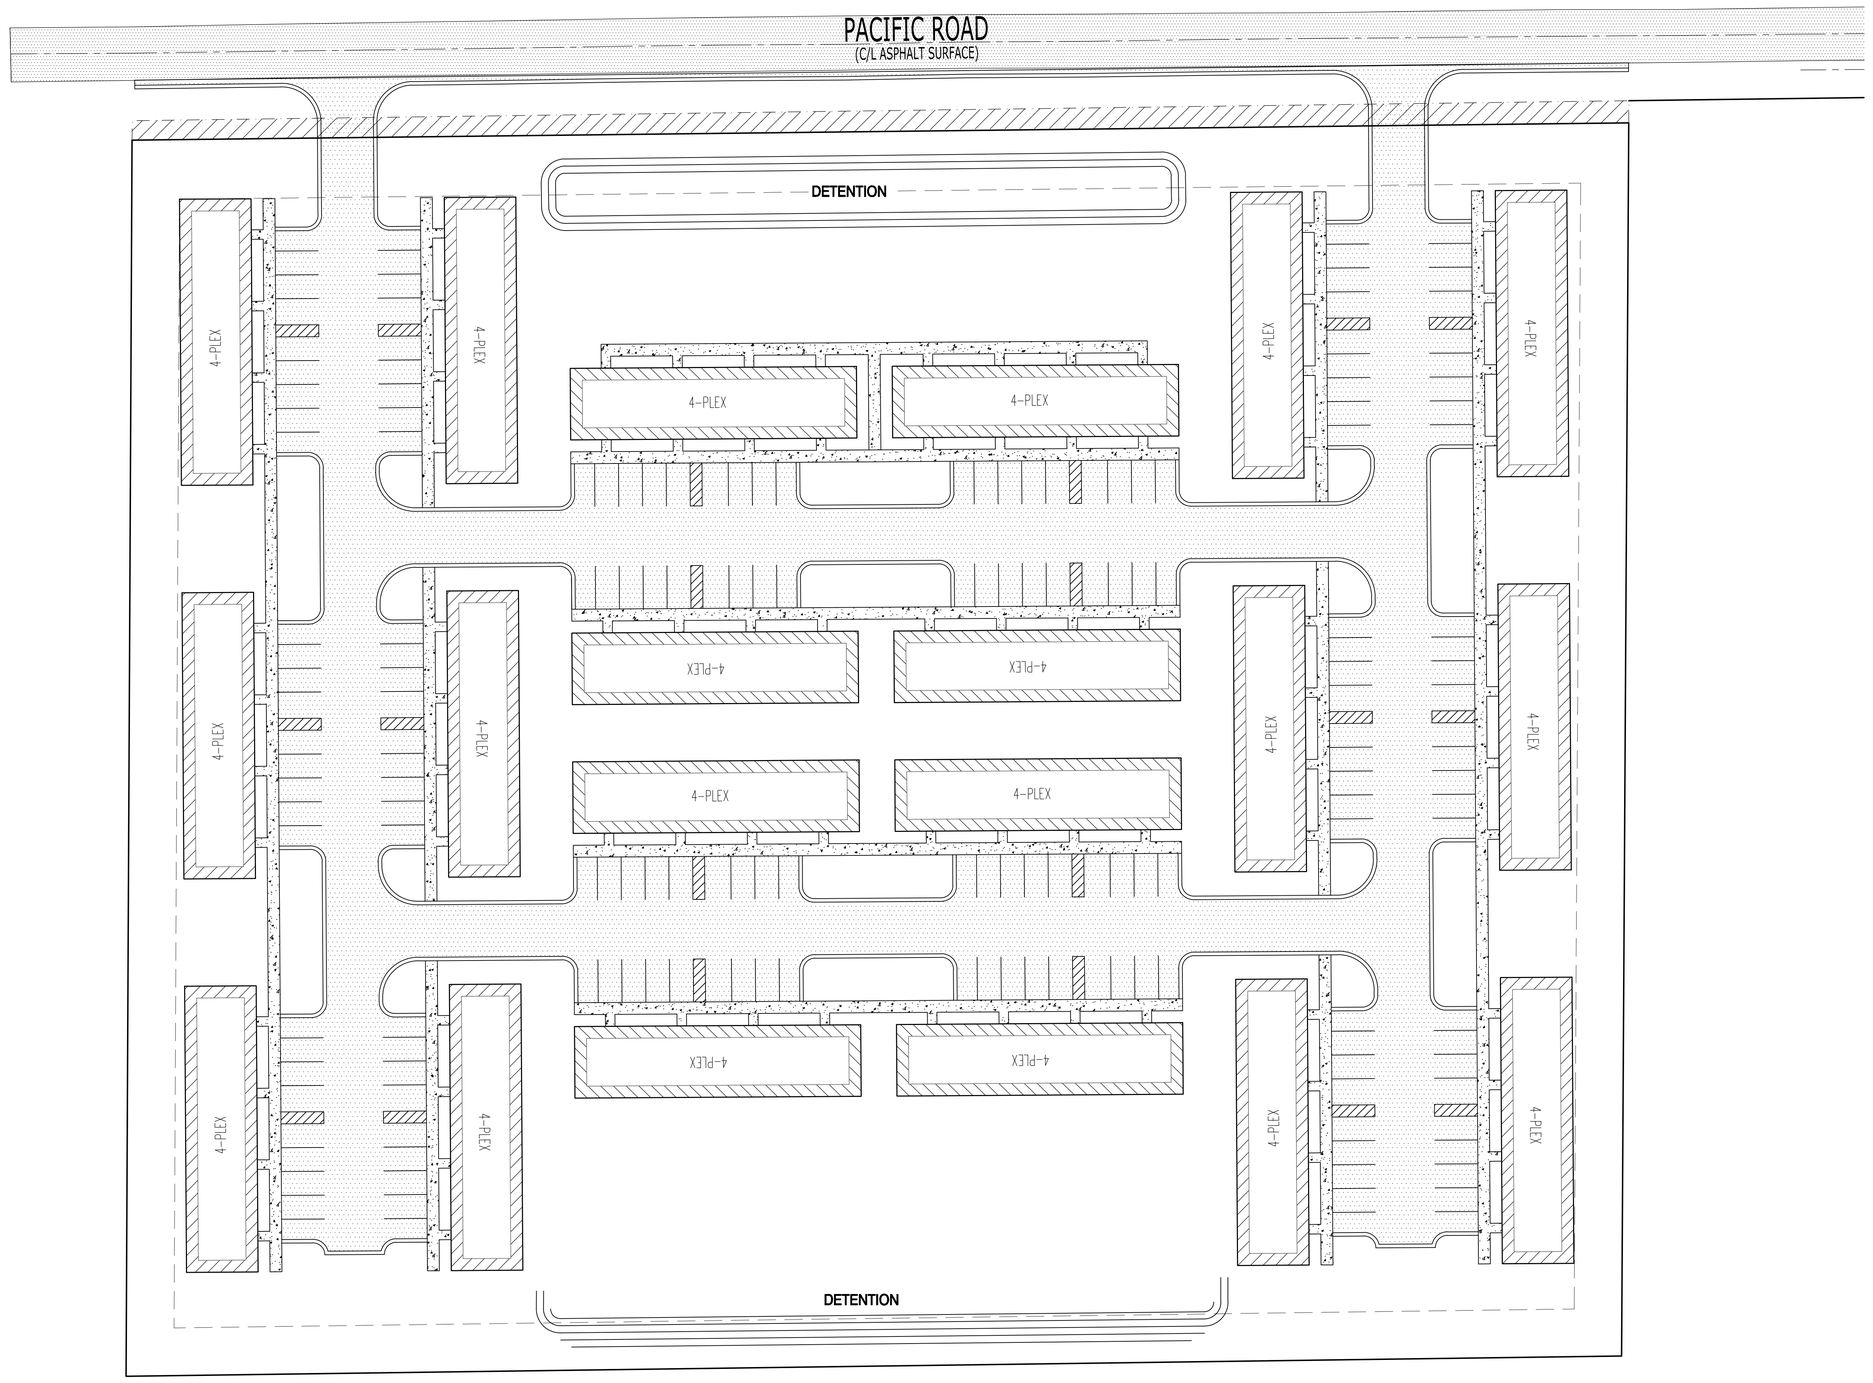

BASIS OF BEARING: ARKANSAS STATE PLANE GRID NORTH ZONE (0301)

GENERAL NOTES:

1. ZONING: RM-12
2. # OF LOTS = 1
3. # OF UNITS = 80

Know what's **below.**
Call before you dig.

30 0 30 60
GRAPHIC SCALE 1"=30'

FISHER ARNOLD
ENGINEERS | ARCHITECTS | CONSULTANTS | PLANNERS
404 CREATH AVE. | JONESBORO, AR 72401
870.932.2019 | Fax: 870.932.1076 | www.fisherarnold.com

RM-12 SITE PLAN

SOUTHBOUND SUBDIVISION
JONESBORO, CRAIGHEAD COUNTY, ARKANSAS

PRELIMINARY

seal

GARRETT DUNNAM– CIVIL
ARKANSAS – PE # 20874

CERTIFICATE OF AUTHORIZATION
FISHER ARNOLD
No. 248
ARKANSAS
PRELIMINARY

coa

FISHER & ARNOLD, INC.
Arkansas – 248

CLIENT:
SOUTHARD

COPYRIGHT 2022, ALL RIGHTS RESERVED

REVISIONS

DATE	BY	DESCRIPTION

PROJECT NO.
SHBINVST.0003JB_SUBDIVISION

DRAWN BY	CHECKED BY
GMD	JM
DATE	SCALE
5-26-2022	1" =30'

SHEET
C 2.0.