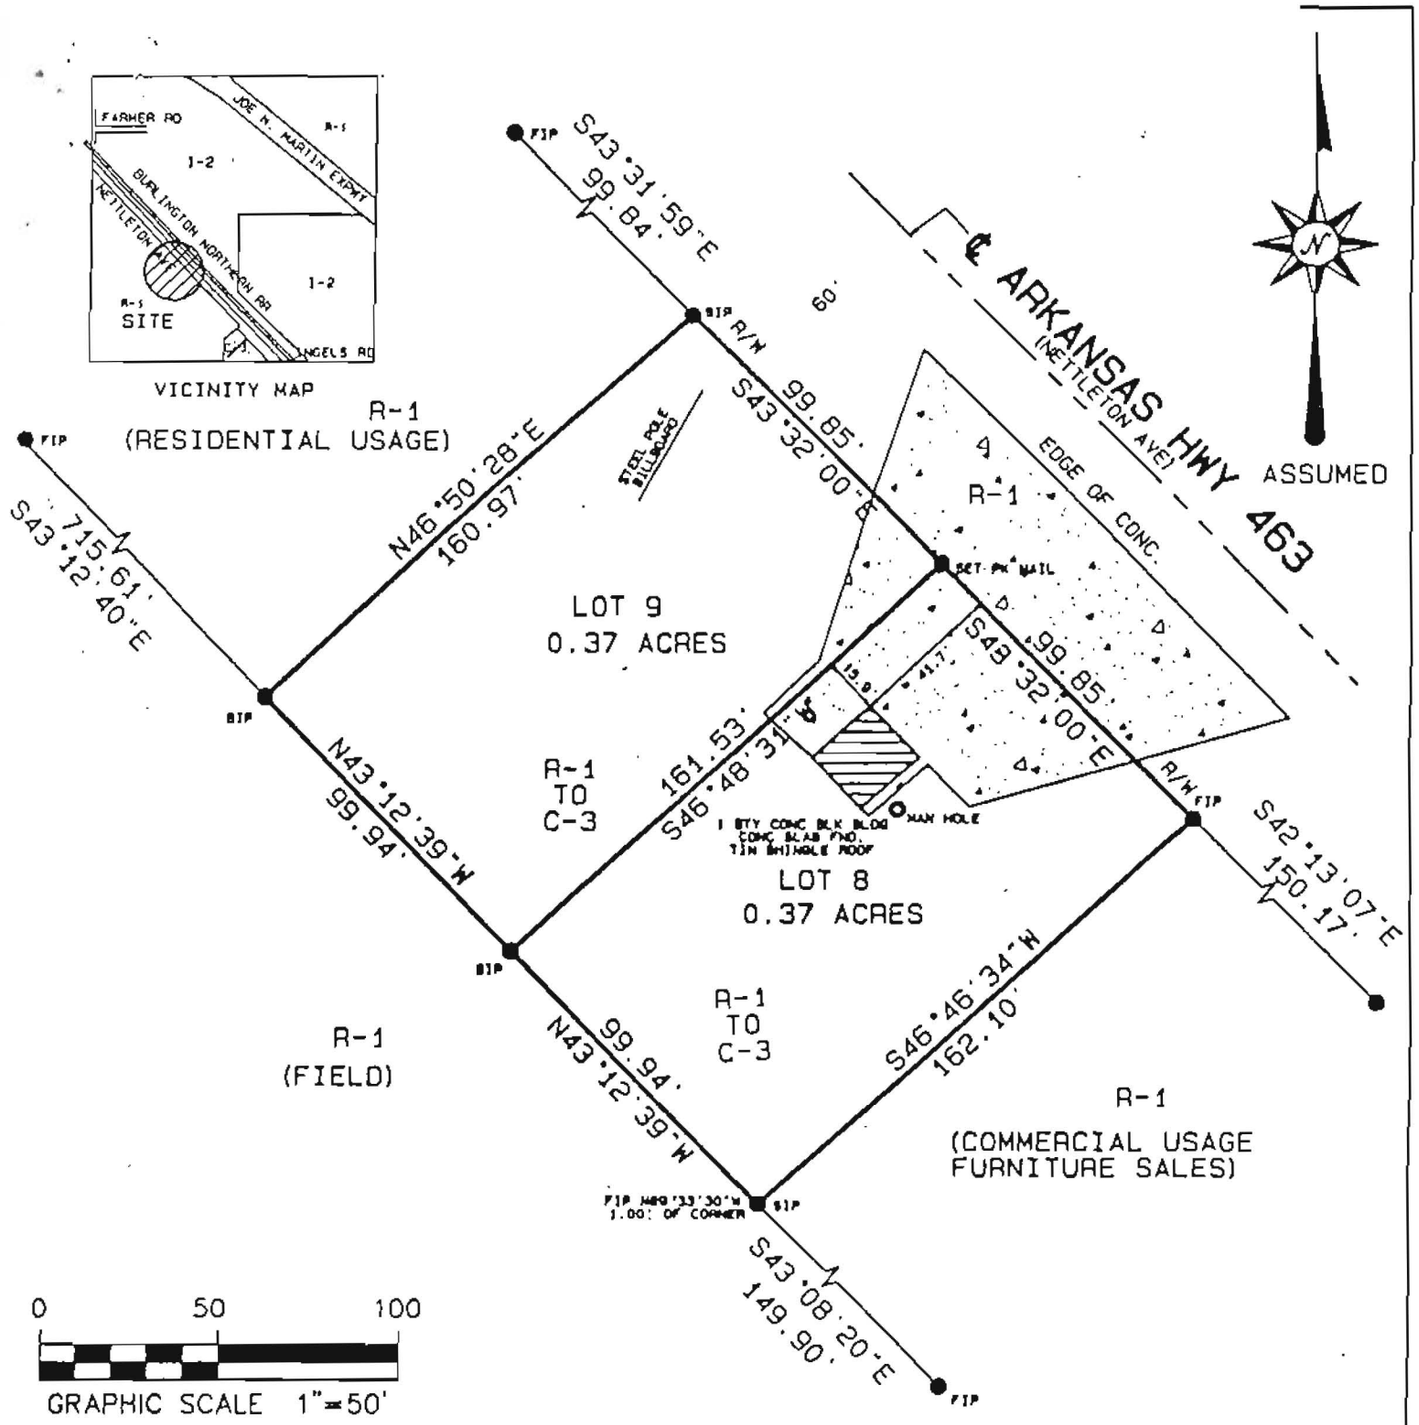

APPLICATION FOR REZONING:

I, WE, BEING THE OWNER\AGENT OF THE FOLLOWING DESCRIBED PARCEL OF LAND DO HEREBY REQUEST THE CITY OF JONESBORO, ARKANSAS TO RE-ZONE SAME FROM **RESIDENTIAL-1 (R-1) TO COMMERCIAL-3 (C-3):**

LOTS 8 AND 9 OF ROBERTSON SUBDIVISION OF THE SOUTHWEST QUARTER OF SECTION 36, T14N - R4E TO CRAIGHEAD COUNTY, ARKANSAS, SUBJECT TO ALL RIGHTS OF WAY AND EASEMENTS OF RECORD.

SIGNED THIS 17TH DAY OF November, 1999, BY:

Karen Hancock — NAME

Mgr. — TITLE

REGISTERED PROFESSIONAL LAND SURVEYOR
STATE OF ARKANSAS
NO. 1048
SIGNATURE
TERRY C. BARE

REZONING APPLICATION

LOTS 8 AND 9 OF ROBERTSON SUBDIVISION OF
A PART OF SW 1/4 OF SECTION 36, T14N - R4E
TO CRAIGHEAD COUNTY, ARKANSAS

HAYWOOD, KENWARD, BARE & ASSOCIATES, INC.
CIVIL ENGINEERING — SURVEYING — PLANNING
3301 E. HIGHLAND DRIVE
JONESBORO, ARKANSAS 72401
TEL 870-932-2018 FAX 870-932-1078

CLIENT
RUBEN GRIFFIN

REVISIONS		
DATE	BY	DESCRIPTION

DRAWN BY	SHEET
J. HOOTS	1 OF 1
DATE	SCALE
11/16/99	1" = 50'
JOB NO.	DRAWING NO.
300296	G-214