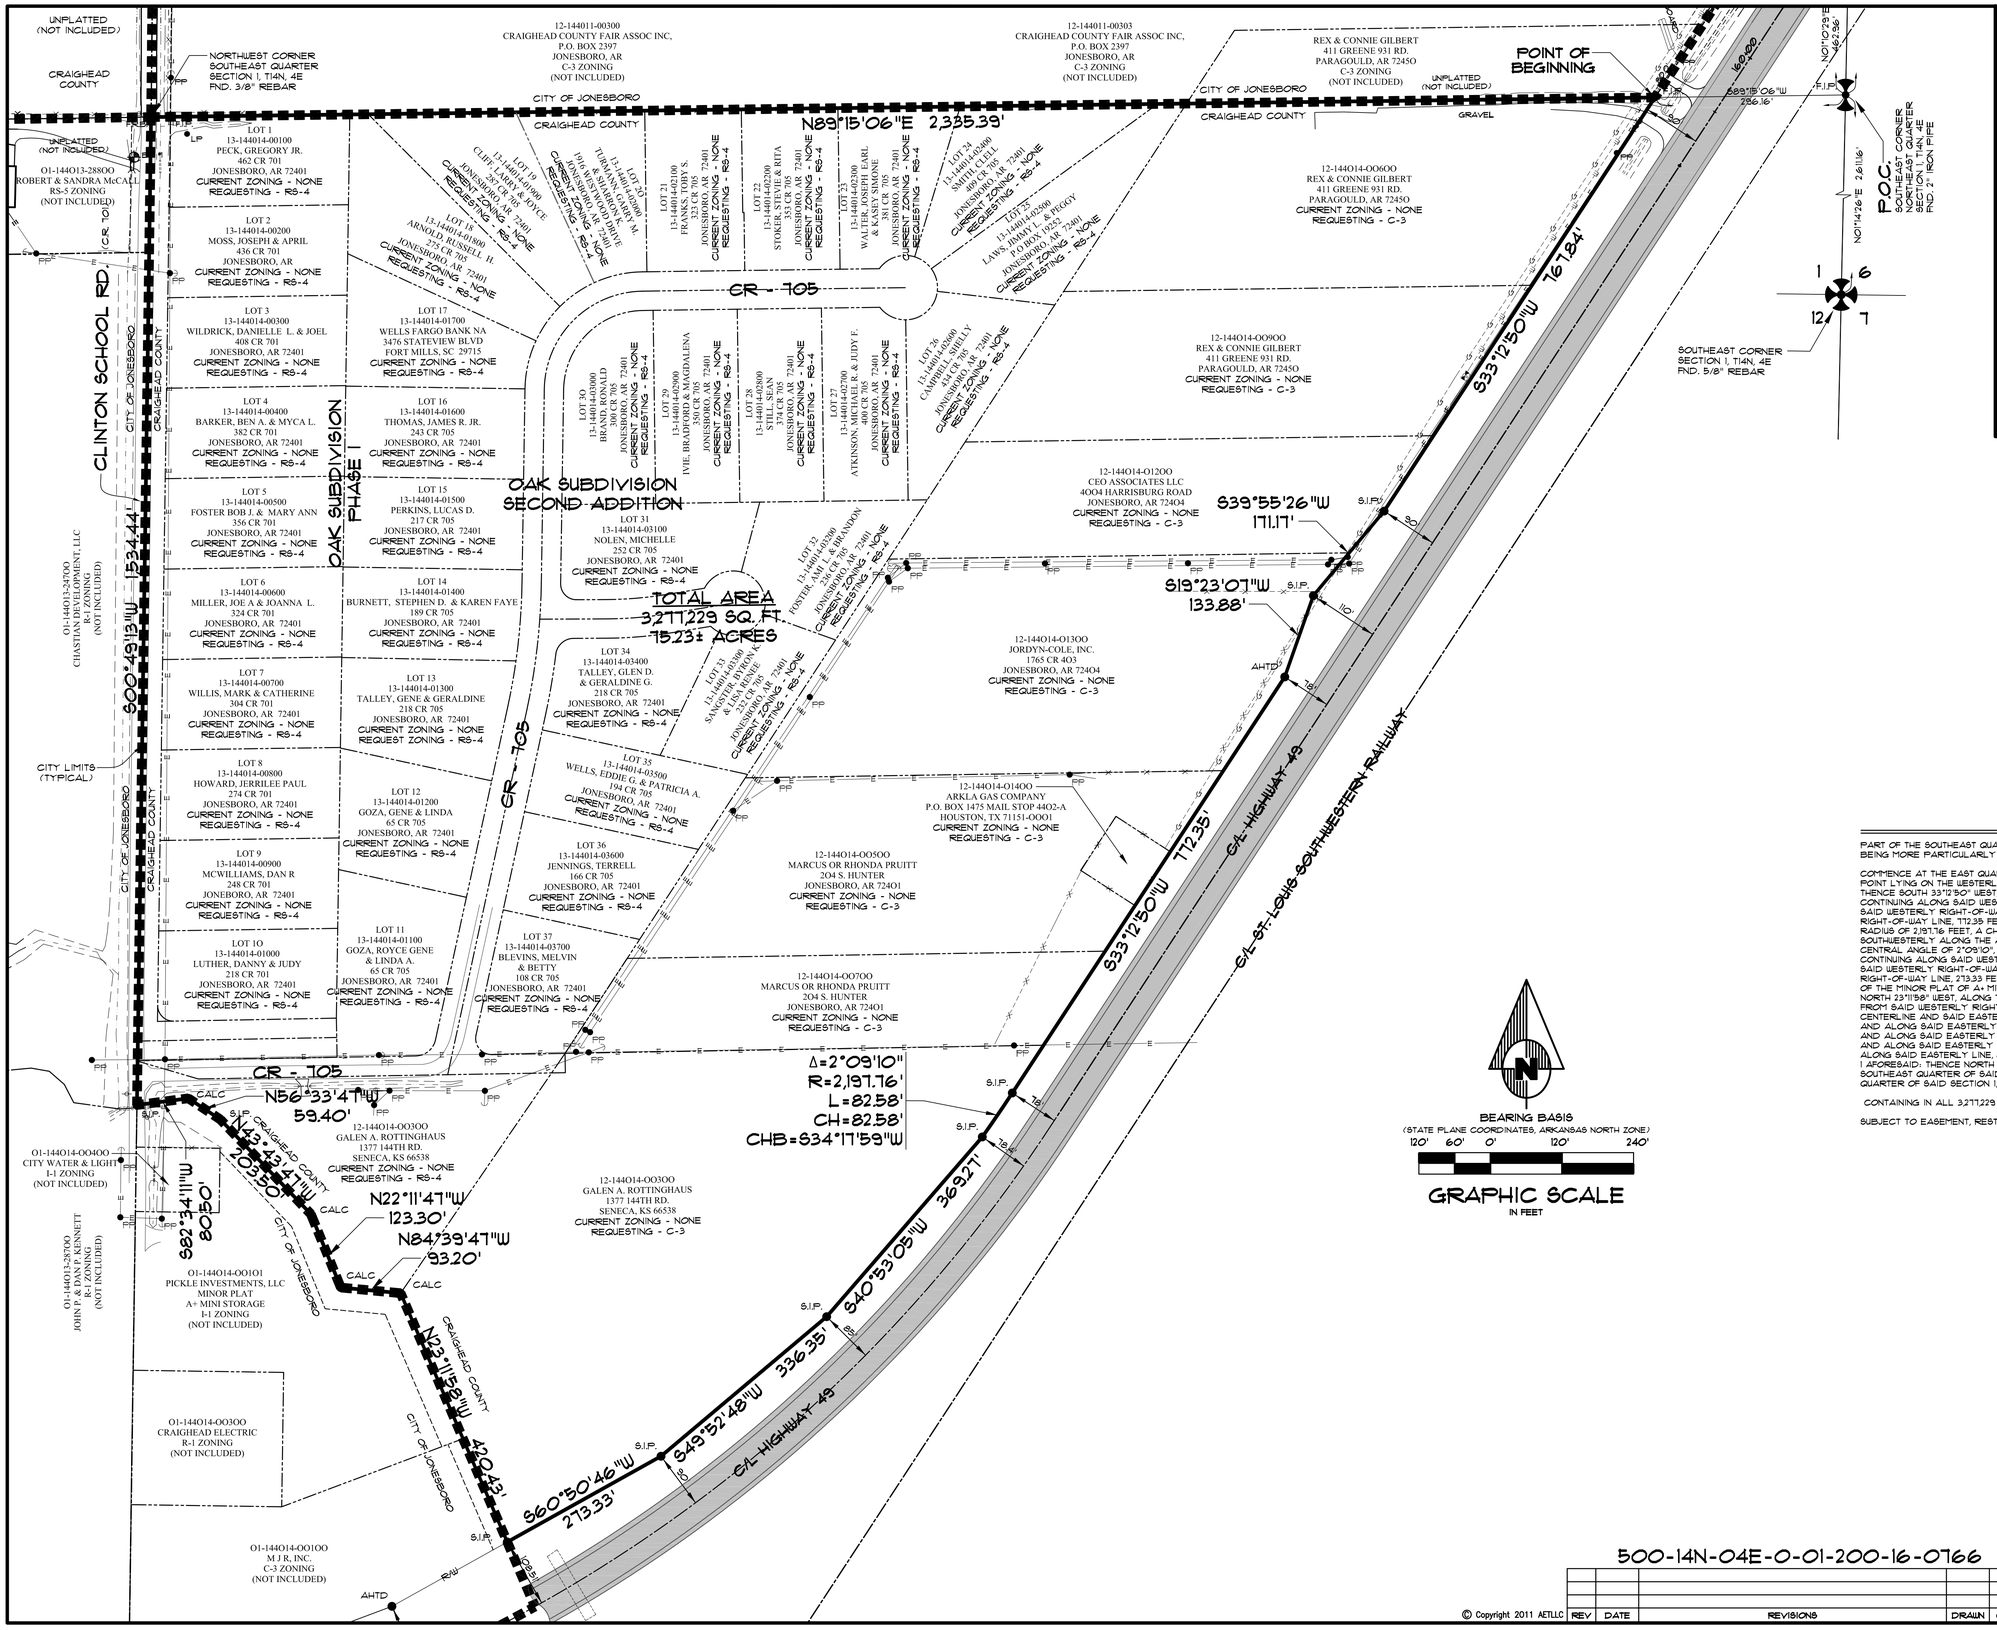

LEGEND

- BOUNDARY LINE
- ADJACENT LOT LINES
- EASEMENT LINES
- F.I.P. = FND. IRON PIPE
- S.I.P. = SET 1-1/4" IRON PIPE W/PLS #166 CAP
- CALC = CALCULATED POINT
- PP = POWER POLE
- G = NATURAL GAS LINE
- X = EXISTING FENCE
- E = OVERHEAD ELECTRIC
- EXISTING CITY LIMITS LINE

DESCRIPTION

PART OF THE SOUTHEAST QUARTER OF SECTION 1, TOWNSHIP 14 NORTH, RANGE 4 EAST, CRAIGHEAD COUNTY, ARKANSAS, BEING MORE PARTICULARLY DESCRIBED AS FOLLOWS:

COMMENCE AT THE EAST QUARTER CORNER OF SECTION 1 AFORESAID; THENCE SOUTH 89°15'06" WEST, 286.16 FEET TO A POINT LYING ON THE WESTERLY RIGHT-OF-WAY LINE OF STATE HIGHWAY #49, SAID POINT BEING THE POINT OF BEGINNING; THENCE SOUTH 33°12'50" WEST, ALONG SAID WESTERLY RIGHT-OF-WAY LINE 767.84 FEET; THENCE SOUTH 39°55'26" WEST, CONTINUING ALONG SAID WESTERLY RIGHT-OF-WAY LINE, 171.17 FEET; THENCE SOUTH 19°23'07" WEST, CONTINUING ALONG SAID WESTERLY RIGHT-OF-WAY LINE, 133.88 FEET; THENCE SOUTH 33°12'50" WEST, CONTINUING ALONG SAID WESTERLY RIGHT-OF-WAY LINE, 772.35 FEET TO A POINT LYING ON THE ARC OF A CURVE CONCAVE TO THE NORTHWEST, HAVING A RADIUS OF 2,197.76 FEET, A CHORD BEARING OF SOUTH 34°17'59" WEST AND A CHORD DISTANCE OF 82.58 FEET. THENCE SOUTHWESTERLY ALONG THE ARC OF SAID CURVE, CONTINUING ALONG SAID WESTERLY RIGHT-OF-WAY LINE, THROUGH A CENTRAL ANGLE OF 2°09'10", A DISTANCE OF 82.58 FEET TO THE END OF SAID CURVE; THENCE SOUTH 40°53'05" WEST, CONTINUING ALONG SAID WESTERLY RIGHT-OF-WAY LINE, 369.27 FEET. THENCE SOUTH 49°52'48" WEST, CONTINUING ALONG SAID WESTERLY RIGHT-OF-WAY LINE, 336.35 FEET; THENCE SOUTH 60°50'46" WEST, CONTINUING ALONG SAID WESTERLY RIGHT-OF-WAY LINE, 273.33 FEET TO A POINT OF INTERSECTION WITH THE SOUTHERLY EXTENSION OF THE EASTERLY LINE OF THE MINOR PLAT OF A+ MINI STORAGE (BOOK "C", PAGE 200) AND THE CENTERLINE OF BRIDGER CREEK. THENCE NORTH 23°11'58" WEST, ALONG THE CENTERLINE OF SAID BRIDGER CREEK AND ALONG SAID EASTERLY LINE, DEPARTING FROM SAID WESTERLY RIGHT-OF-WAY LINE, 420.43 FEET; THENCE NORTH 84°39'47" WEST, CONTINUING ALONG SAID CENTERLINE AND SAID EASTERLY LINE, 93.20 FEET; THENCE NORTH 22°11'47" WEST, CONTINUING ALONG SAID CENTERLINE AND ALONG SAID EASTERLY LINE, 123.30 FEET; THENCE NORTH 43°43'47" WEST, CONTINUING ALONG SAID CENTERLINE AND ALONG SAID EASTERLY LINE, 203.50 FEET; THENCE NORTH 56°33'47" WEST, CONTINUING ALONG SAID CENTERLINE AND ALONG SAID EASTERLY LINE, 59.40 FEET; THENCE SOUTH 82°34'11" WEST, CONTINUING ALONG SAID CENTERLINE AND ALONG SAID EASTERLY LINE, 80.50 FEET TO A POINT LYING ON THE WEST LINE OF THE SOUTHEAST QUARTER OF SECTION 1 AFORESAID; THENCE NORTH 00°49'13" EAST, ALONG SAID WEST LINE, 1,534.44 FEET TO THE NORTHWEST CORNER OF THE SOUTHEAST QUARTER OF SAID SECTION 1; THENCE NORTH 89°15'06" EAST, ALONG THE NORTH LINE OF THE SOUTHEAST QUARTER OF SAID SECTION 1, 2,335.39 FEET TO THE POINT OF BEGINNING.

CONTAINING IN ALL 3,277,229 SQ. FT. OR 75.23 ACRES, MORE OR LESS.

SUBJECT TO EASEMENT, RESTRICTIONS, RESERVATIONS AND RIGHTS-OF-WAY OF RECORD.

SURVEYOR'S CERTIFICATION

I HEREBY CERTIFY THAT ASSOCIATED ENGINEERING AND TESTING, LLC HAS THIS DATE MADE A BOUNDARY SURVEY OF THE ABOVE DESCRIBED PROPERTY AS SHOWN HEREON AND THAT SAID SURVEY IS ACCURATE AND CORRECT TO THE BEST OF MY KNOWLEDGE AND BELIEF. THERE ARE NO APPARENT ABOVE GROUND ENCROACHMENTS OTHER THAN AS SHOWN OR STATED HEREON AND THAT THIS SURVEY WAS MADE IN ACCORDANCE WITH THE "ARKANSAS MINIMUM STANDARDS FOR PROPERTY SURVEYS AND PLATS" IN EFFECT ON THIS DATE.

DATE OF BOUNDARY SURVEY: 09/08/2011

CERTIFICATE OF AUTHORIZATION — Associated Engineering & Testing, LLC — NO. 299 — ARKANSAS, NO.

REGISTERED — STATE OF ARKANSAS — KENNETH L. SCRUPE — PROFESSIONAL SURVEYOR — ARKANSAS CERTIFICATE NO. 166 — SURVEYOR'S

NOTE: TO BE VALID, COPIES MUST HAVE ORIGINAL SURVEYOR'S SIGNATURE AND SURVEYOR'S SEAL.

ASSOCIATED ENGINEERING AND TESTING, LLC
CIVIL ENGINEERING, LAND SURVEYING AND MATERIALS TESTING
103 SOUTH CHURCH STREET - P.O. BOX 1462 - JONESBORO, AR 72403
PH: 870-932-3594 FAX: 870-935-1263

500-14N-04E-0-01-200-16-0766

ANNEXATION - REZONING PLAT
A PORTION OF THE FARRVILLE COMMUNITY
IN SECTIONS 1, T14N, R4E & 6, T14N, R5E
CRAIGHEAD COUNTY, ARKANSAS

REV	DATE	REVISIONS	DRAWN	CHK'D

© Copyright 2011 AETLLC

DRAWN: KLS	CHECKED: KLS	DATE: 09/14/11		SHEET
SCALE: 1" = 120'	CADD FILE: 1162-001	DWG# 0414011-0001		1 OF 2