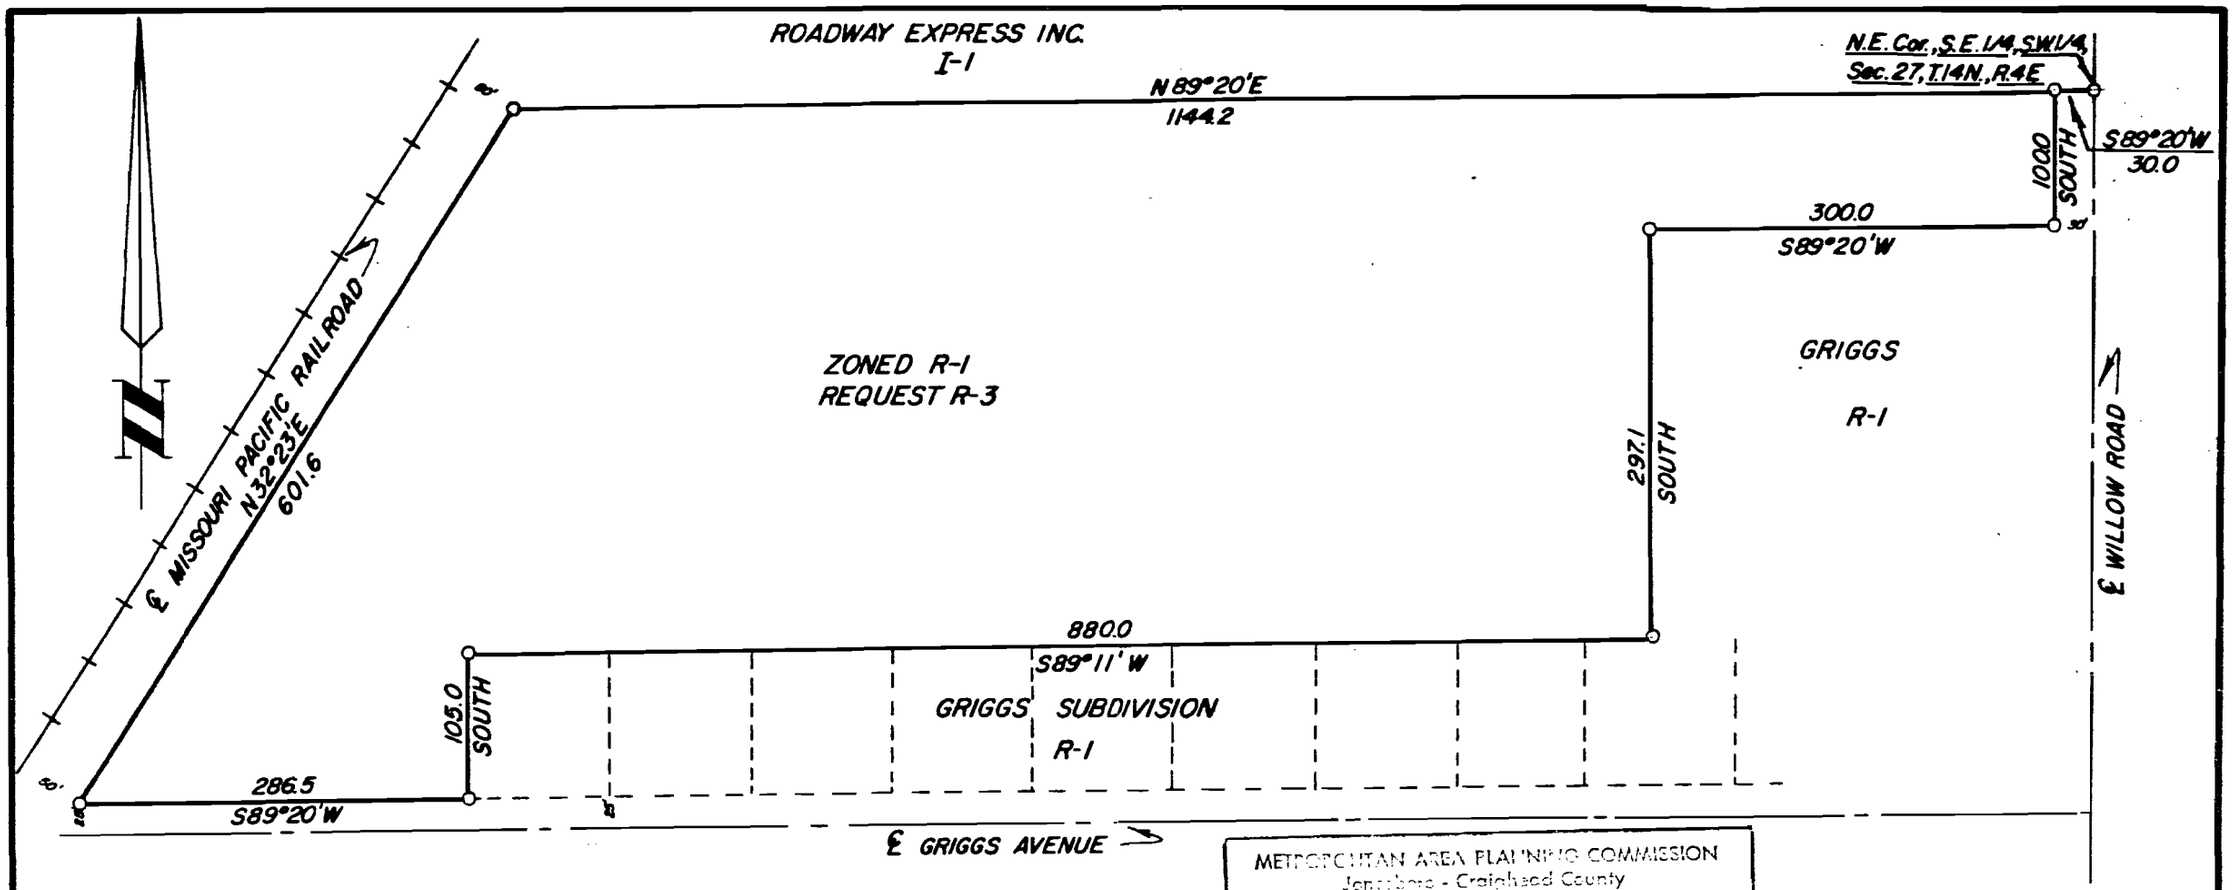

CERTIFICATE OF SURVEY

This is to certify that I, Troy L. Sheets, have surveyed part of the Southeast Quarter of the Southwest Quarter of Section 27, Township 14 North, Range 4 East, Craighead County, Arkansas, being more particularly described as follows:

Begin at the Northeast corner of the Southeast Quarter of the Southwest Quarter of Section 27, Township 14 North, Range 4 East; thence South 89°20' West 30.0 feet to the West right-of-way line of Willow Road, the point of beginning proper; thence South along said West right-of-way line 100.0 feet; thence South 89°20' West 300.0 feet; thence South 297.1 feet; thence South 89°11' West 880.0 feet; thence South 105.0 feet; thence South 89°20' West 286.5 feet to the Southeasterly right-of-way line of the Missouri-Pacific Railroad; thence North 32°23' East along said right-of-way line 601.6 feet; thence North 89°20' East 1144.2 feet to the point of beginning proper, containing 10.18 acres.

This certification is for and limited to the parties shown hereon.

Date April 19, 1988

METROPOLITAN AREA PLANNING COMMISSION
Jonesboro - Craighead County

☐ PRELIMINARY APPROVAL
☑ FINAL APPROVAL
☐ REJECTED
☐ TABLED

Lloyd McCracken Jr. Chairman
Secretary
MAY 12 1988 Date

We hereby certify that we are the owners of the property shown and described hereon, that we adopt the plan of subdivision and dedicate perpetual use of all streets and easements as noted.

Harold B. Ray

HAROLD RAY

REGISTERED PROFESSIONAL LAND SURVEYOR
STATE OF ARKANSAS
NO. 506
Troy L. Sheets
SIGNATURE
TROY L. SHEETS

TROY L. SHEETS SURVEYING
500 W. MONROE
JONESBORO, ARKANSAS

#88014