BRIDLEWOOD
PHASE 2

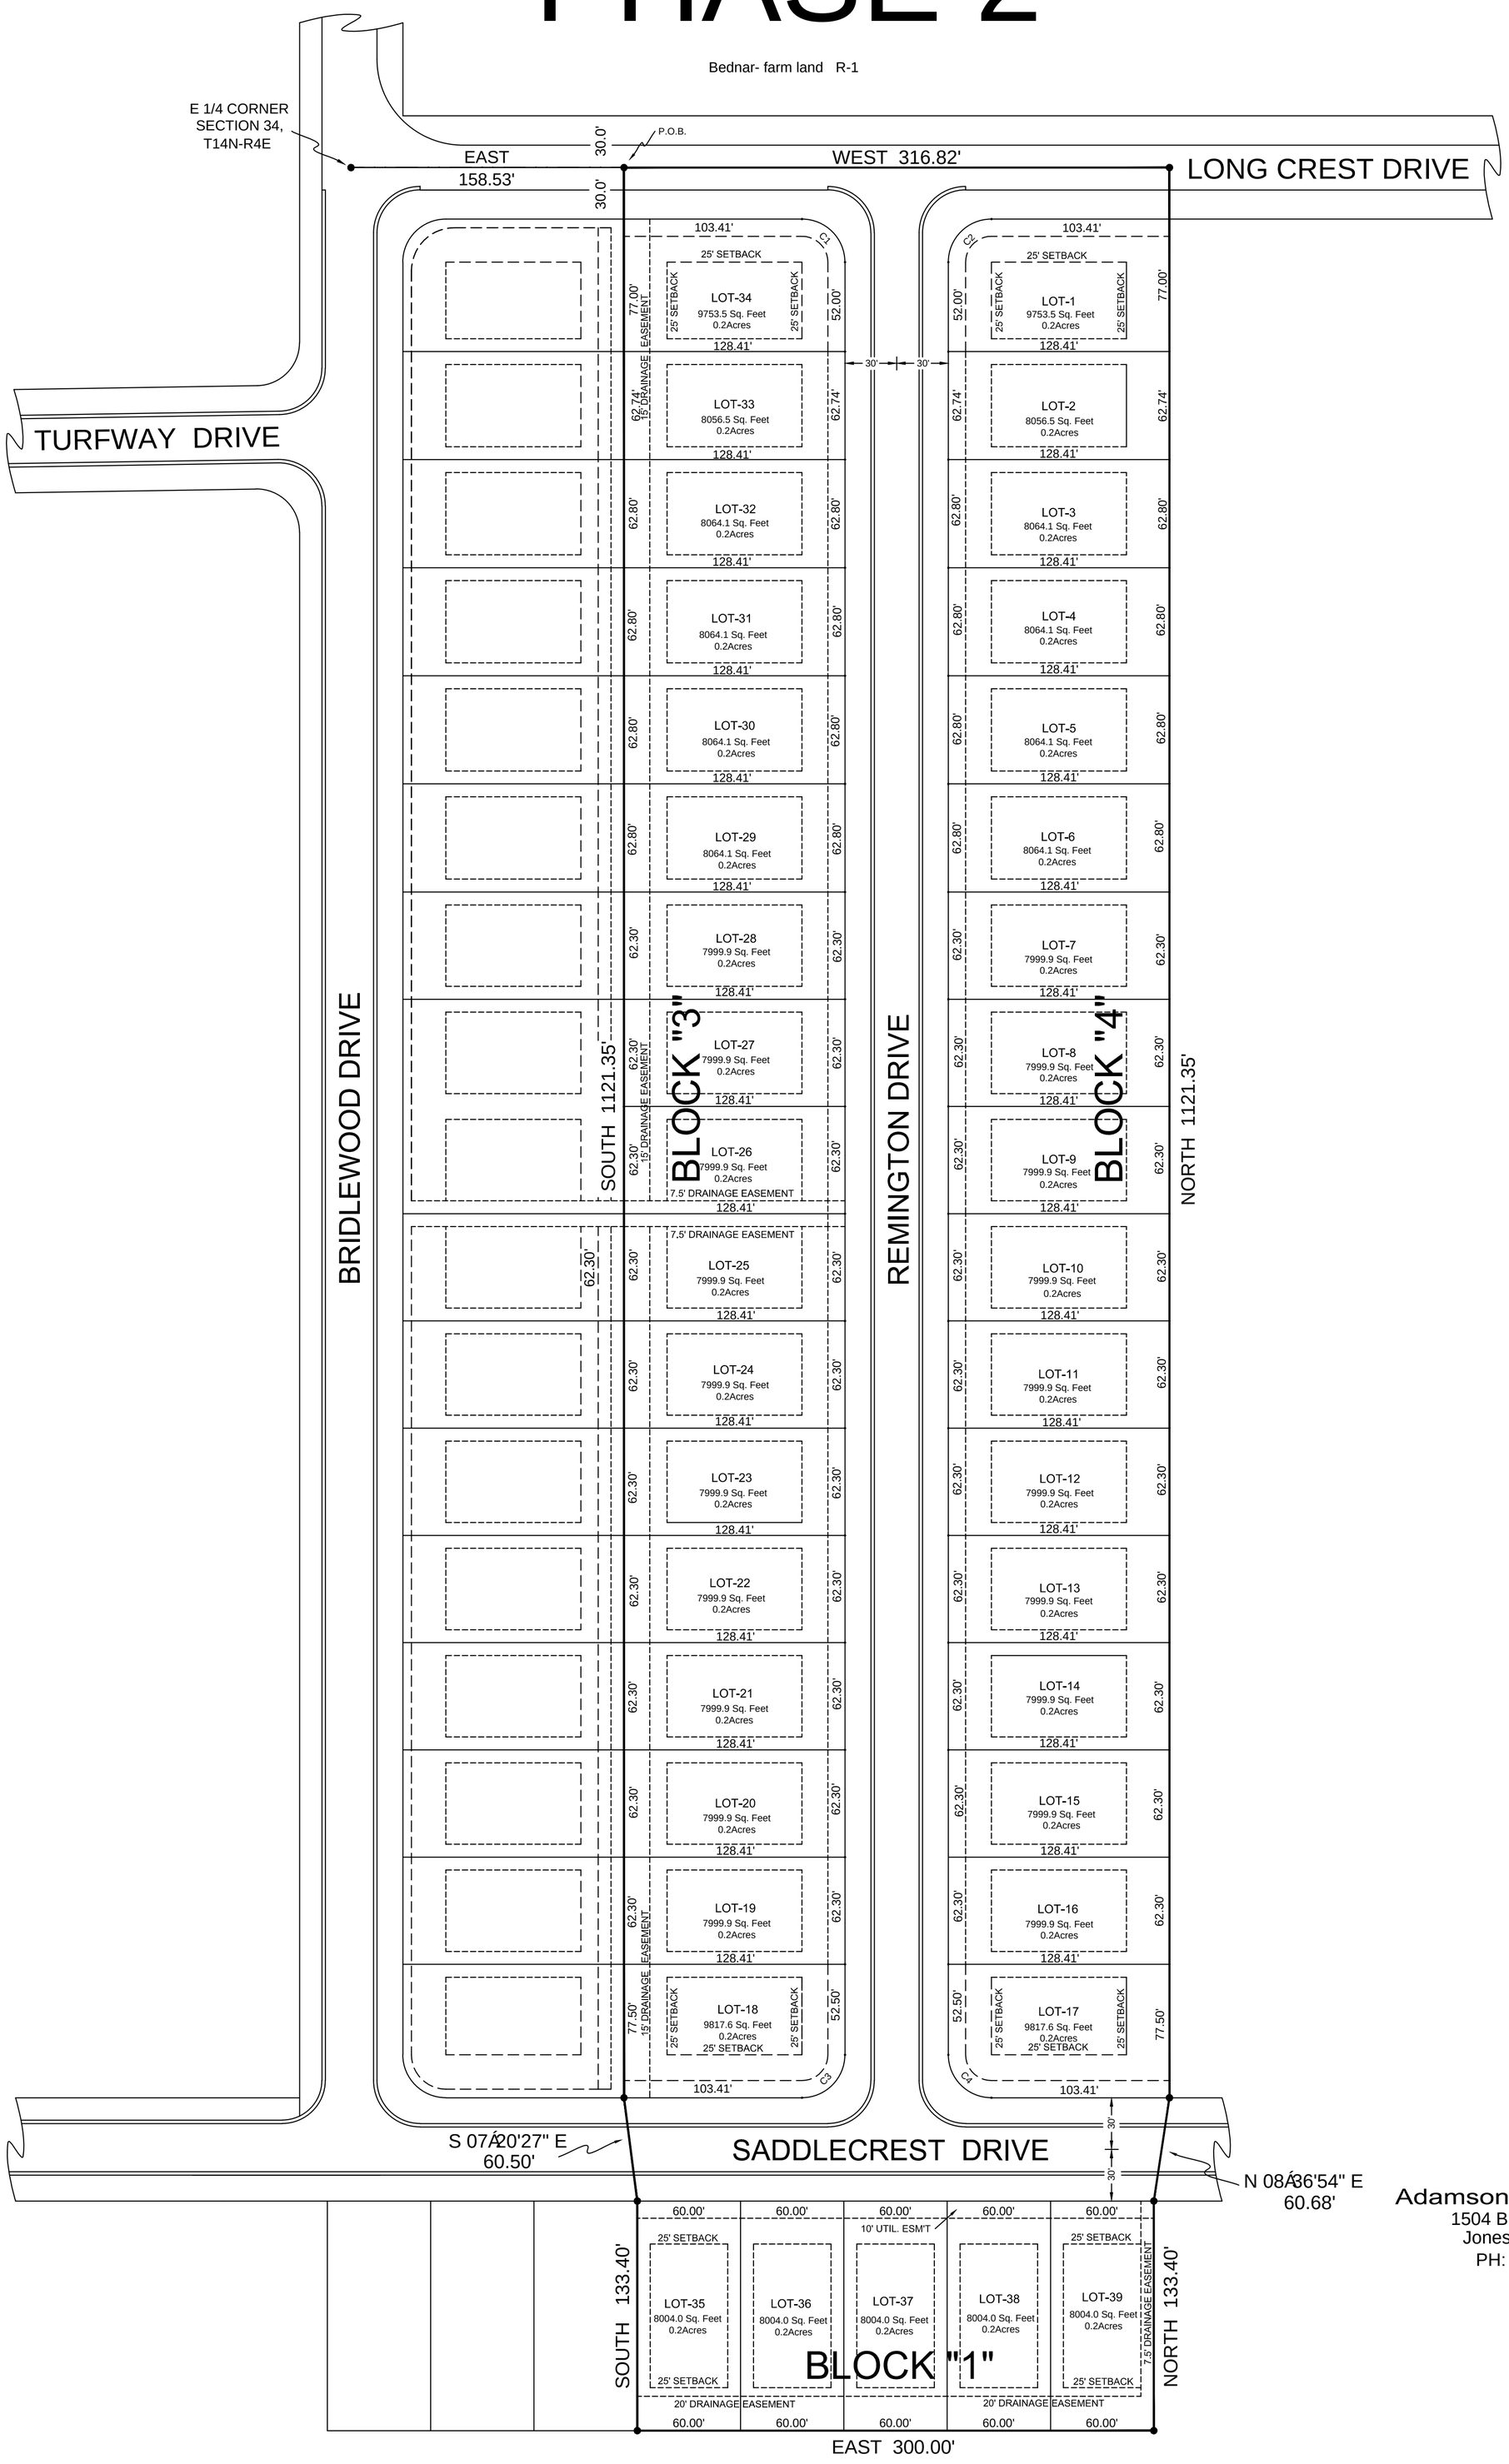

CURVE	RADIUS	ARC LENGTH	CHORD LENGTH	CHORD BEARING
C1	25.00'	39.27'	35.36'	N 45Á00'00" W
C2	25.00'	39.27'	35.36'	S 45Á00'00" W
C3	25.00'	39.27'	35.36'	N 45Á00'00" E
C4	25.00'	39.27'	35.36'	S 45Á00'00" E

PART OF THE NORTH HALF OF THE SW 1/4 SECTION 34, T14N-R4E, CRAIGHEAD COUNTY, ARKANSAS, MORE PARTICULARLY DESCRIBED AS FOLLOWS; COMMENCE AT THE WEST QUARTER CORNER OF SAID SECTION 34; THENCE EAST 158.53 FEET TO THE POINT OF BEGINNING; THENCE SOUTH 1121.35 FEET; THENCE S 07°20'27" E 60.50 FEET; THENCE SOUTH 133.40 FEET; THENCE EAST 300.00 FEET; THENCE NORTH 133.40 FEET; THENCE N 08Á36'54" E 60.68 FEET; THENCE NORTH 1121.35 FEET; THENCE WEST 316.82 FEET TO THE POINT OF BEGINNING, CONTAINING 9.5 ACRES, MORE OR LESS.

OWNERS CERTIFICATE:
WE HEREBY CERTIFY THAT WE ARE THE OWNERS OF THE PROPERTY SHOWN AND DESCRIBED HEREON AND THAT WE HEREBY DEDICATE PERPETUAL USE OF ALL STREETS AND EASEMENTS AS SHOWN.

OWNERS SIGNTURE DATE

Adamson Land Surveying
1504 Branchwood Lane
Jonesboro, Arkansas
PH: 870.932-5900

0 50 100 150

TURMAN CONSTRUCTION INC.
4744 STADIUM BLDV., JONESBORO AR. 72404

ADAMSON LAND SURVEYING, 1504 BRANCHWOOD LANE, JONESBORO ARKANSAS, 72404 PH: 932-5900

PLAN SCALE: 1" = 50.00'

REVISION

DATE: 3/11/2016

SHEET OF

500-1065-01026