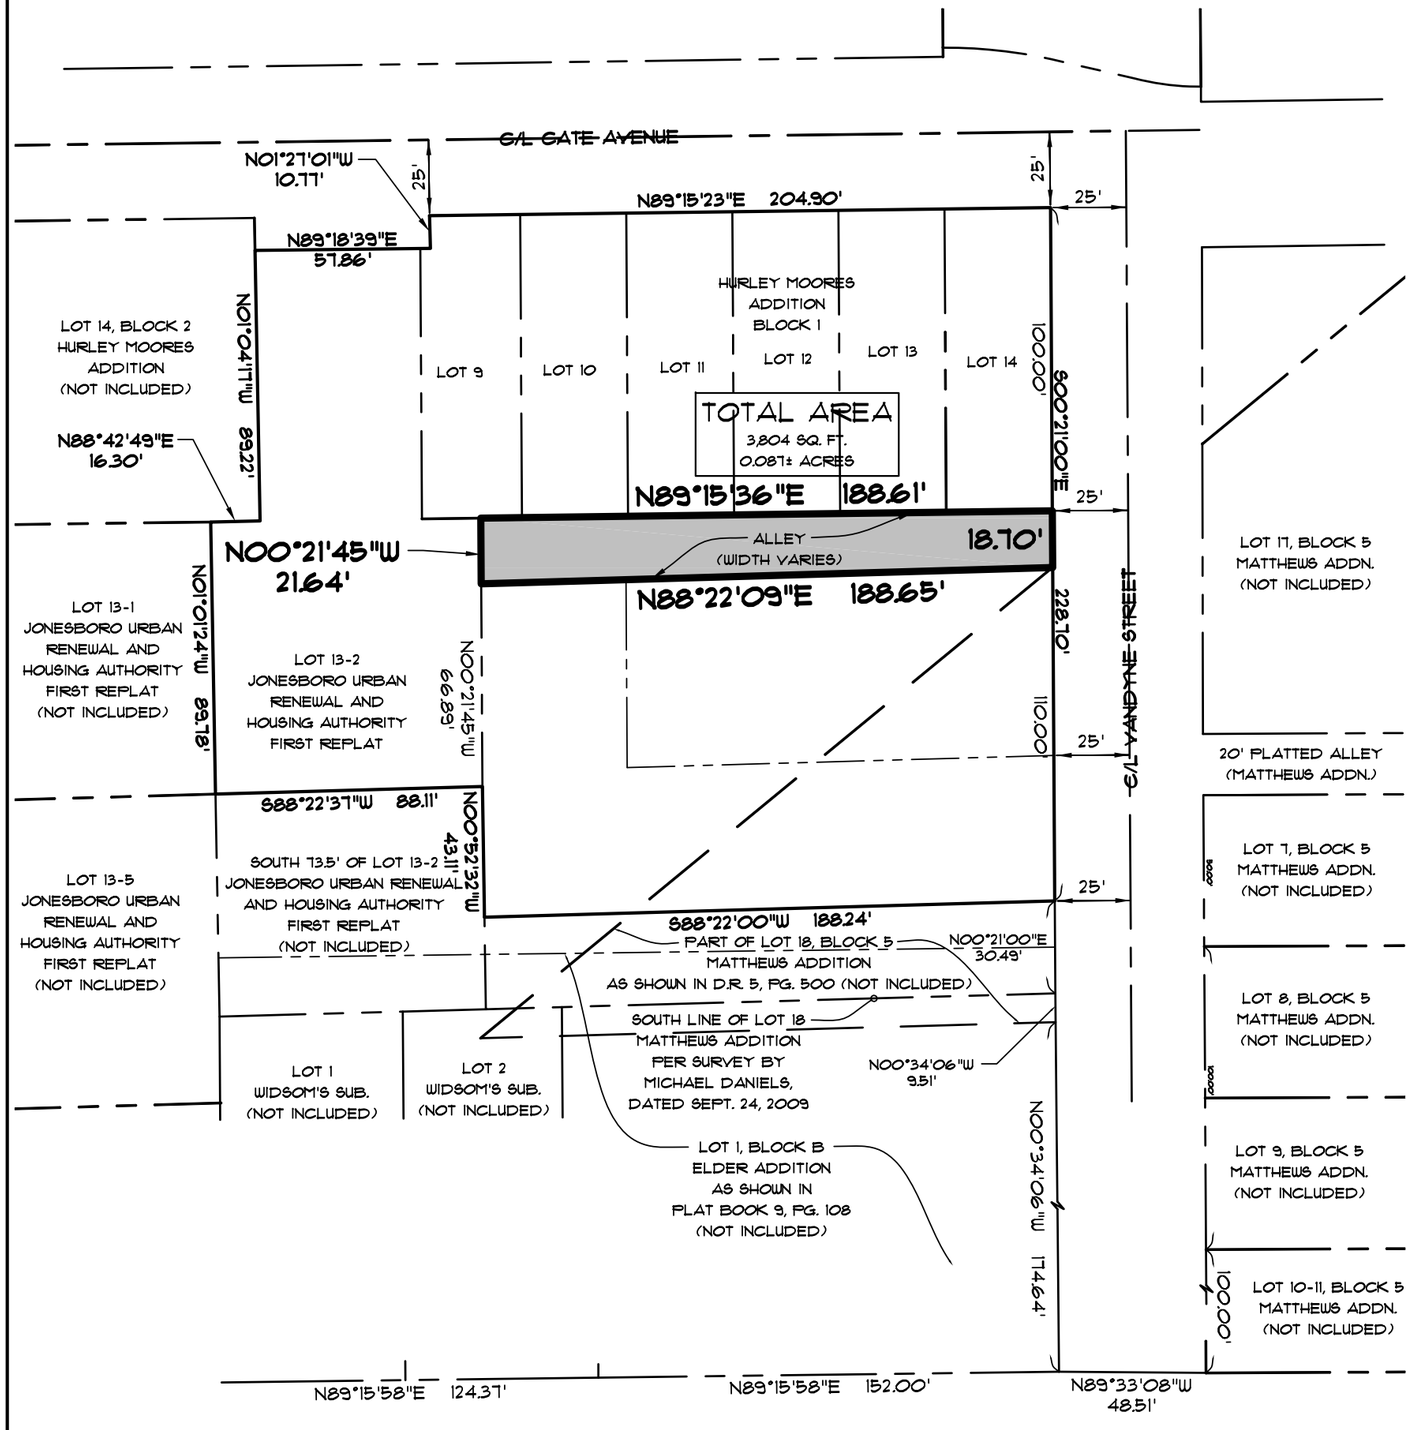

BEARING BASIS
(STATE PLANE COORDINATES ARKANSAS NORTH ZONE)

50' 25' 0' 50'

GRAPHIC SCALE
IN FEET

DESCRIPTION

PART OF AN ALLEY LYING SOUTH OF LOTS 9 THRU 14 OF BLOCK "1" OF HURLEY AND MOORE'S ADDITION TO THE CITY OF JONESBORO, ARKANSAS AS RECORDED IN DEED BOOK 15, PAGE 527 IN THE OFFICE OF CIRCUIT CLERK AND EX-OFFICIO RECORDER, CRAIGHEAD COUNTY, ARKANSAS AND BEING MORE PARTICULARLY DESCRIBED AS FOLLOWS.

BEGINNING AT THE SOUTHEAST CORNER OF LOT 14 OF BLOCK "1" OF HURLEY AND MOORE'S ADDITION TO THE CITY OF JONESBORO, ARKANSAS AS RECORDED IN DEED BOOK 15, PAGE 527 IN THE OFFICE OF CIRCUIT CLERK AND EX-OFFICIO RECORDER, CRAIGHEAD COUNTY, ARKANSAS: THENCE SOUTH 00°21'00" EAST ALONG THE WESTERLY RIGHT OF WAY LINE OF YANDYNE STREET A DISTANCE OF 18.70 FEET: THENCE SOUTH 88°22'09" WEST DEPARTING SAID RIGHT OF WAY LINE A DISTANCE OF 188.65 FEET: THENCE NORTH 00°24'45" WEST A DISTANCE OF 21.64 FEET TO A POINT ON THE SOUTH LINE OF LOT 9 OF BLOCK "1" OF SAID HURLEY AND MOORE'S ADDITION: THENCE NORTH 89°15'36" EAST ALONG THE SOUTH LINE OF LOTS 9 THRU 14 OF BLOCK "1" OF SAID HURLEY AND MOORE'S ADDITION A DISTANCE OF 188.61 FEET TO THE POINT OF BEGINNING.

CONTAINING IN ALL 3,804 SQ. FT. OR 0.09 ACRES, MORE OR LESS.

SUBJECT TO EASEMENTS, RESTRICTIONS, RESERVATIONS AND RIGHTS-OF-WAY OF RECORD.

© Copyright 2016 AETLLC

ALLEY ABANDONMENT SKETCH

CITY YOUTH MINISTRIES

CATE AVENUE & VANDYNE STREET

JONESBORO, ARKANSAS

ASSOCIATED ENGINEERING, LLC
CIVIL ENGINEERING • LAND SURVEYING
LAND PLANNING
103 SOUTH CHURCH STREET • P.O. BOX 1462
JONESBORO, AR 72403
PH: 870-932-3594 • FAX: 870-935-1263

NO.	DESCRIPTION	DATE

DATE: 05/17/16
DRAWN: CCH
CADD FILE: 14116-003
CHECKED: PWL
DWG#: 0414182.0101
SHEET 1 OF 1
SCALE: 1" = 50'