CURVE	ARC LENGTH	RADIUS	DELTA ANGLE	CHORD BEARING	CHORD LENGTH
C1	57.90'	50.00'	66°20'40"	S 12°56'39" E	54.72'

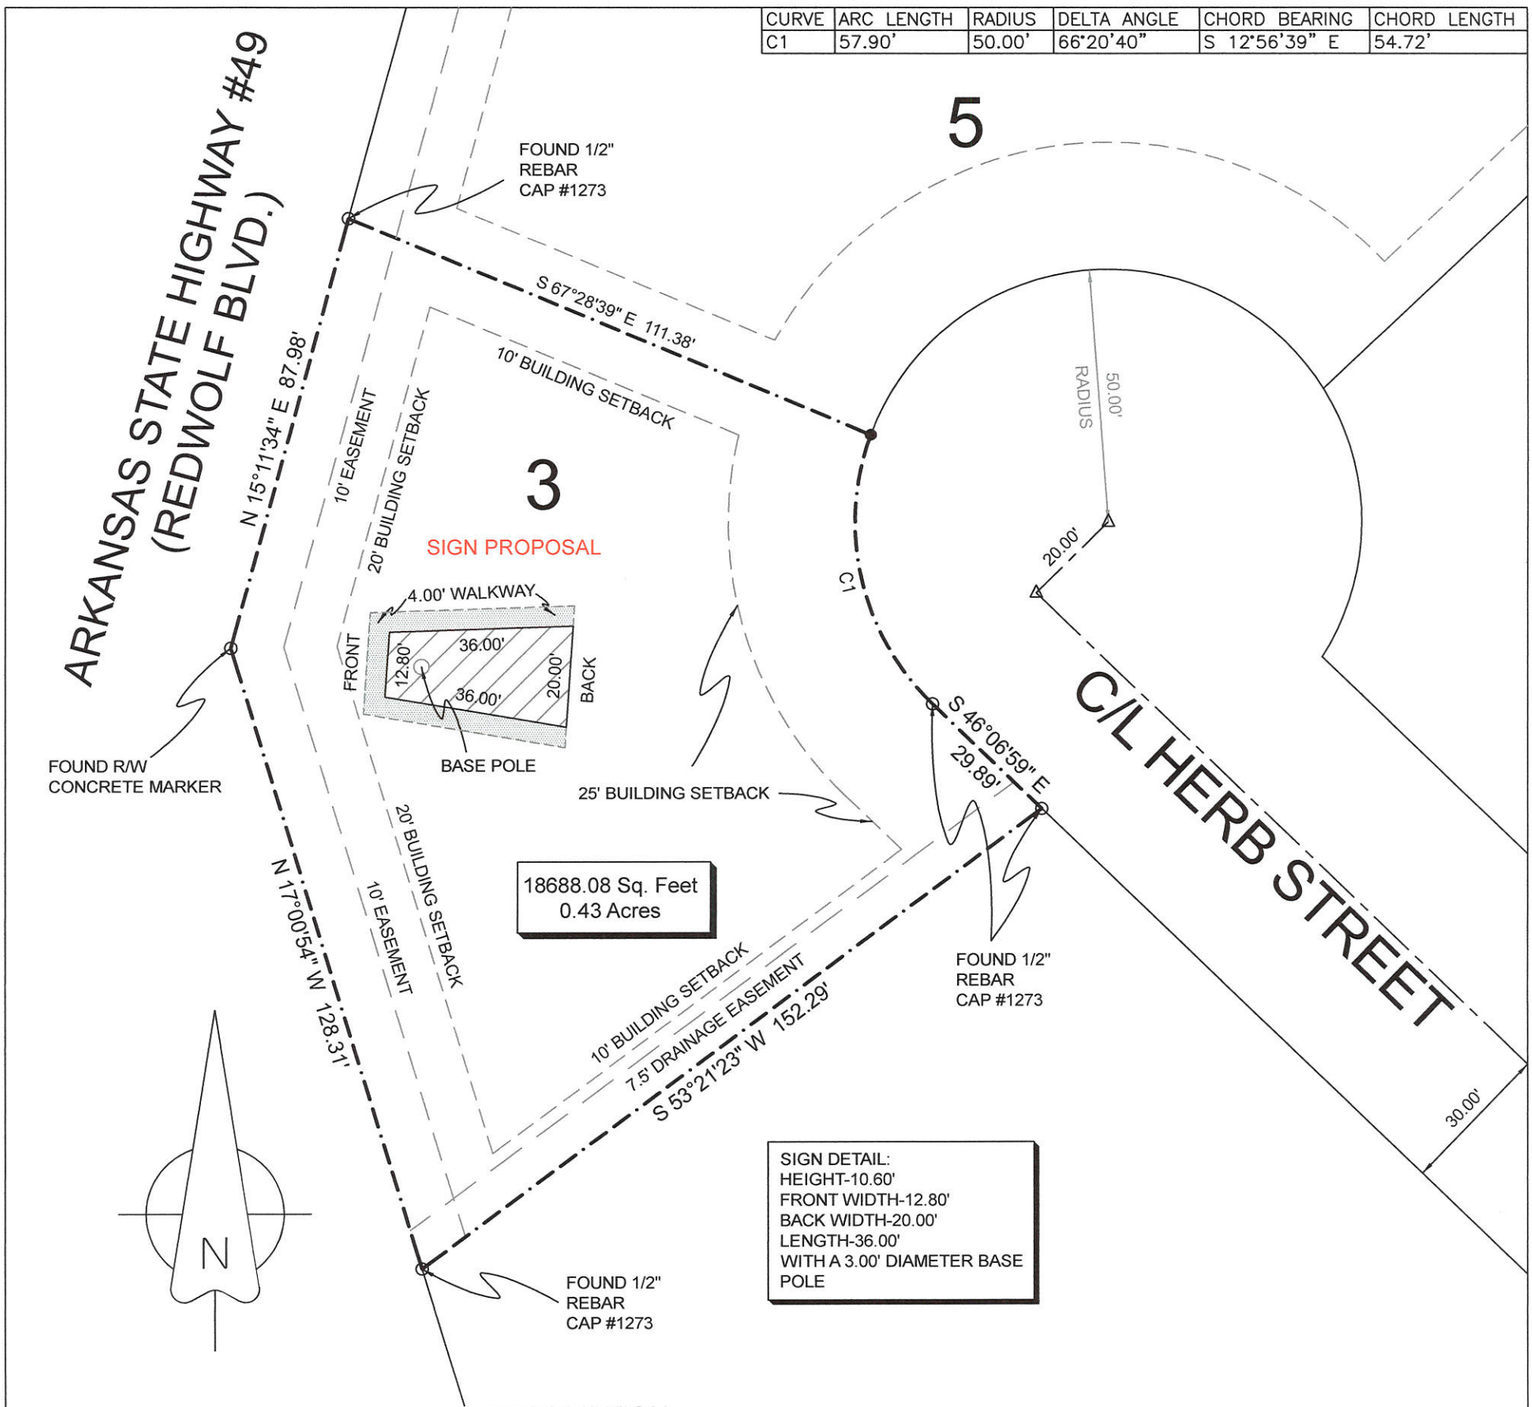

LEGEND

These standard symbols will be found in the drawing.

- FOUND CORNER AS NOTED
- SET 1/2" REBAR W/ CAP
- FD COTTON PICKER SPINDLE
- HIGHWAY RIGHT OF WAY MARKER
- FOUND REBAR
- CALCULATED CORNER
- —X—X— FENCE LINE
- —E—E— ELECTRIC
- SET PK NAIL
- POWER POLE

DESCRIPTION:

LOT 3 OF BROWN & HENDRIX REPLAT OF LOT 3 AND 4, STALLINGS 7TH ADDITION AND LOT 6 OF STALLINGS 7TH ADDITION, JONESBORO, ARKANSAS, AS SHOWN BY PLAT CABINET "C" AT PAGE 172 IN THE OFFICE OF CIRCUIT COURT CLERK AND EX-OFFICIO RECORDER, CRAIGHEAD COUNTY, ARKANSAS

SURVEYORS NOTES:

1. BEARINGS ARE STATE PLANE GRID BEARINGS(NAD 83 DATUM)AS PER GPS OBSERVATION ON SITE DURING SURVEY AND ARE TO BE USE TO DEFINE THE GENERAL DIRECTION AND TRUE ANGLE AT THE INTERSECTION OF THE PROPERTY AND LAND LINES.
2. PROPERTY IS SUBJECT TO UTILITY SERVICES AND UNDERGROUND UTILITY LINES NOT LOCATED.

SURVEYOR'S CERTIFICATION:

THIS IS TO CERTIFY IF HAVE ON THIS DATE SURVEYED THE ABOVE DESCRIBED PROPERTY IN ACCORDANCE WITH MONUMENTS FOUND THIS PLAT CONFORMS TO THAT SURVEYED.

H&S HIME PROFESSIONAL SURVEYING SERVICES
2619 CARAWAY RD. STE. " D"
JONESBORO, ARKANSAS 72401

0 30 60 90

CERTIFICATE OF AUTHORIZATION
H AND S HIME PROFESSIONAL SURVEYING SERVICES
No. 1432
ARKANSAS

LICENSED PROFESSIONAL SURVEYOR
STATE OF ARKANSAS
NO. 1783
SIGNATURE
SHAWN L. HIME

H&S HIME PROFESSIONAL SURVEYING SERVICES
2619 CARAWAY RD - STE. "D"
JONESBORO, ARKANSAS 72401

PHONE: 870-972-1288
FAX: 870-972-1011
E-MAIL: hshime_butch@yahoo.com

PLAT OF SURVEY

drawn: S.HIME	LOT 3 OF BROWN & HENDRIX REPLAT OF LOT 3 AND 4, STALLINGS 7TH ADDITION AND LOT 5 AND 6 OF STALLINGS 7TH ADDITION, JONESBORO, ARKANSAS (SIGN PROPOSAL)
date: 2-27-17	
scale: 1"=30'	client: LAMAR ADVERTISING