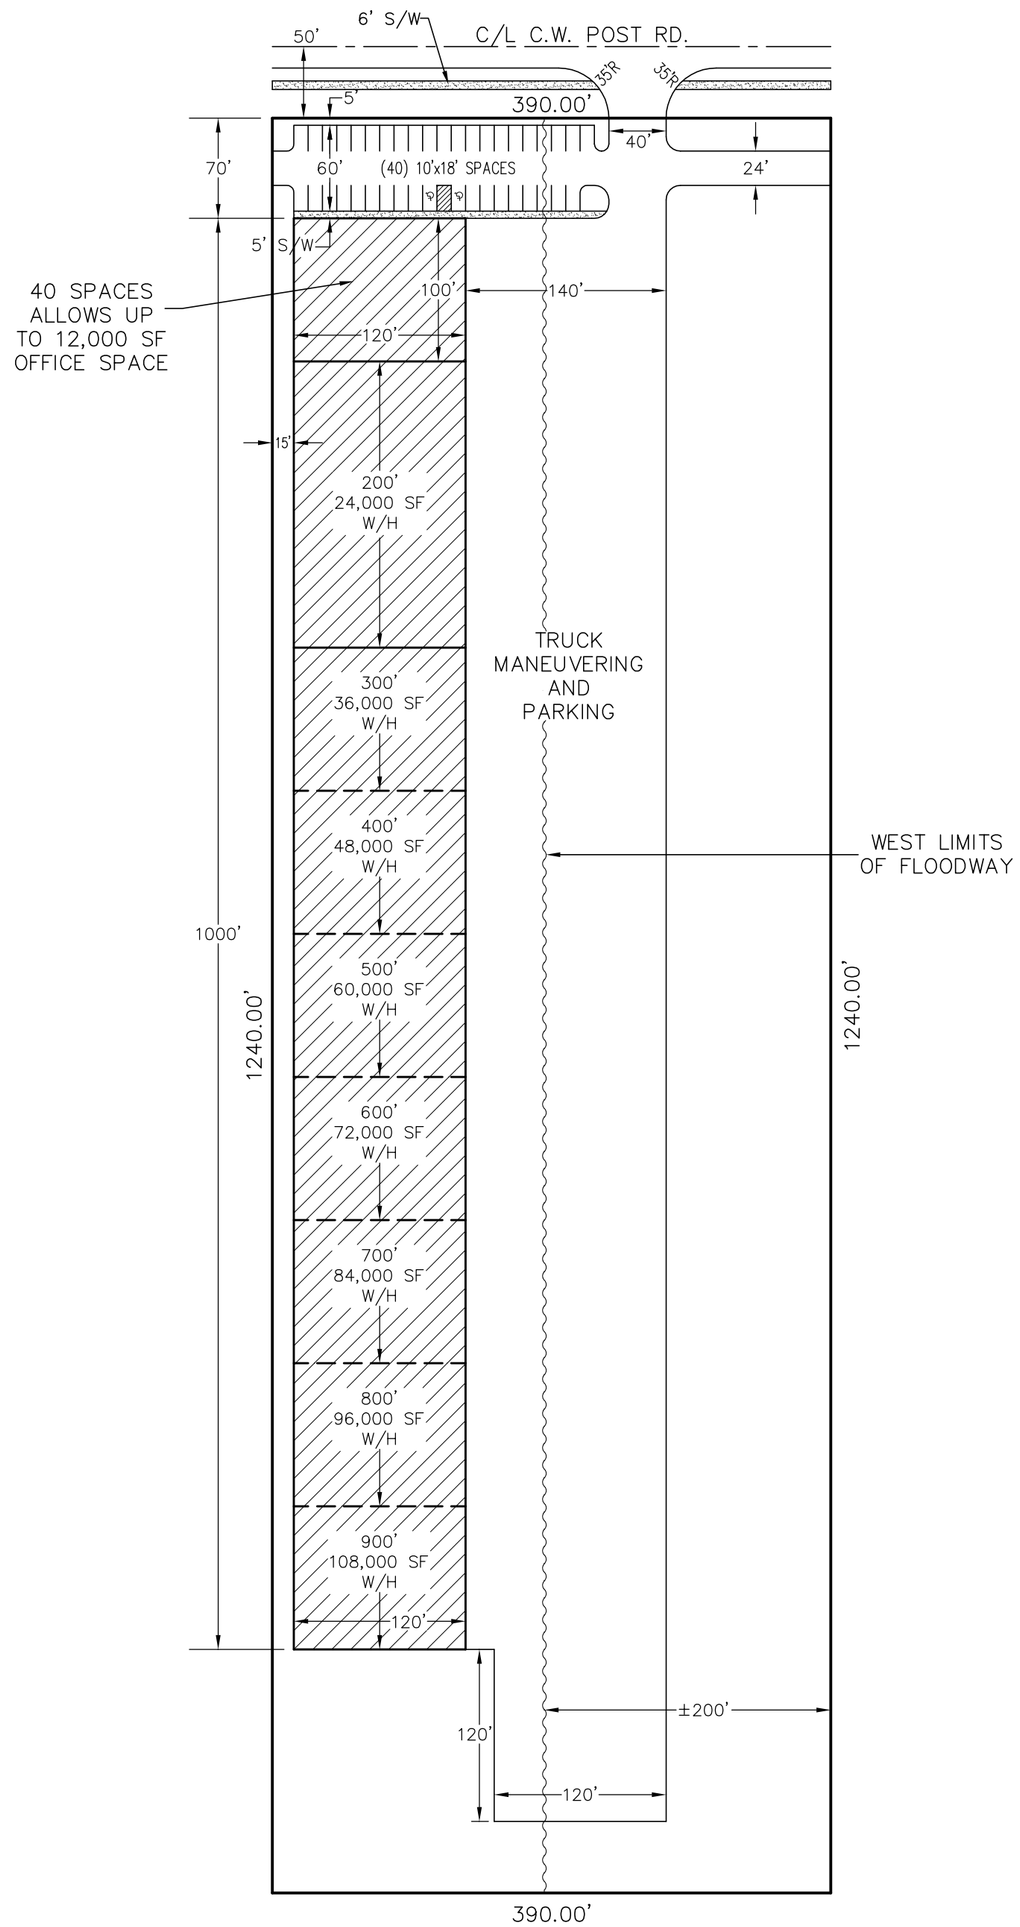

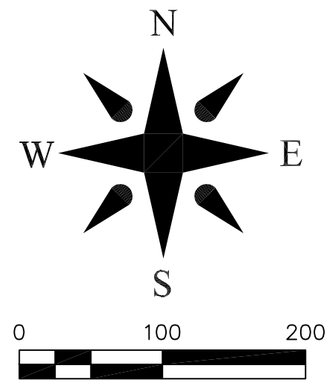

Drawn By: RE		Checked by: GH	
Date 02-02-21	Scale 1"=100'	Job No. 121007	Sheet No.
Section 36	Township 14N	Range 04E	County CRAIGHEAD

1 of 1

ONLY COPIES WITH VIOLET COLORED SIGNATURE ARE ORIGINAL CIVILOGIC COPIES

© 2021, Civilogic

ENGINEERS PLANNERS SURVEYORS
Civilogic
203 Southwest Dr.–Jonesboro, AR–(870)932–7880–www.civilogic.net

CONCEPTUAL PLAN
FOR
JOHN STUCKEY

CERTIFICATE OF AUTHORIZATION
CIVILOGIC
No. 329
ARKANSAS–ENGINEER

JOB NO.: 121007

SHEET NUMBER

1 of 1